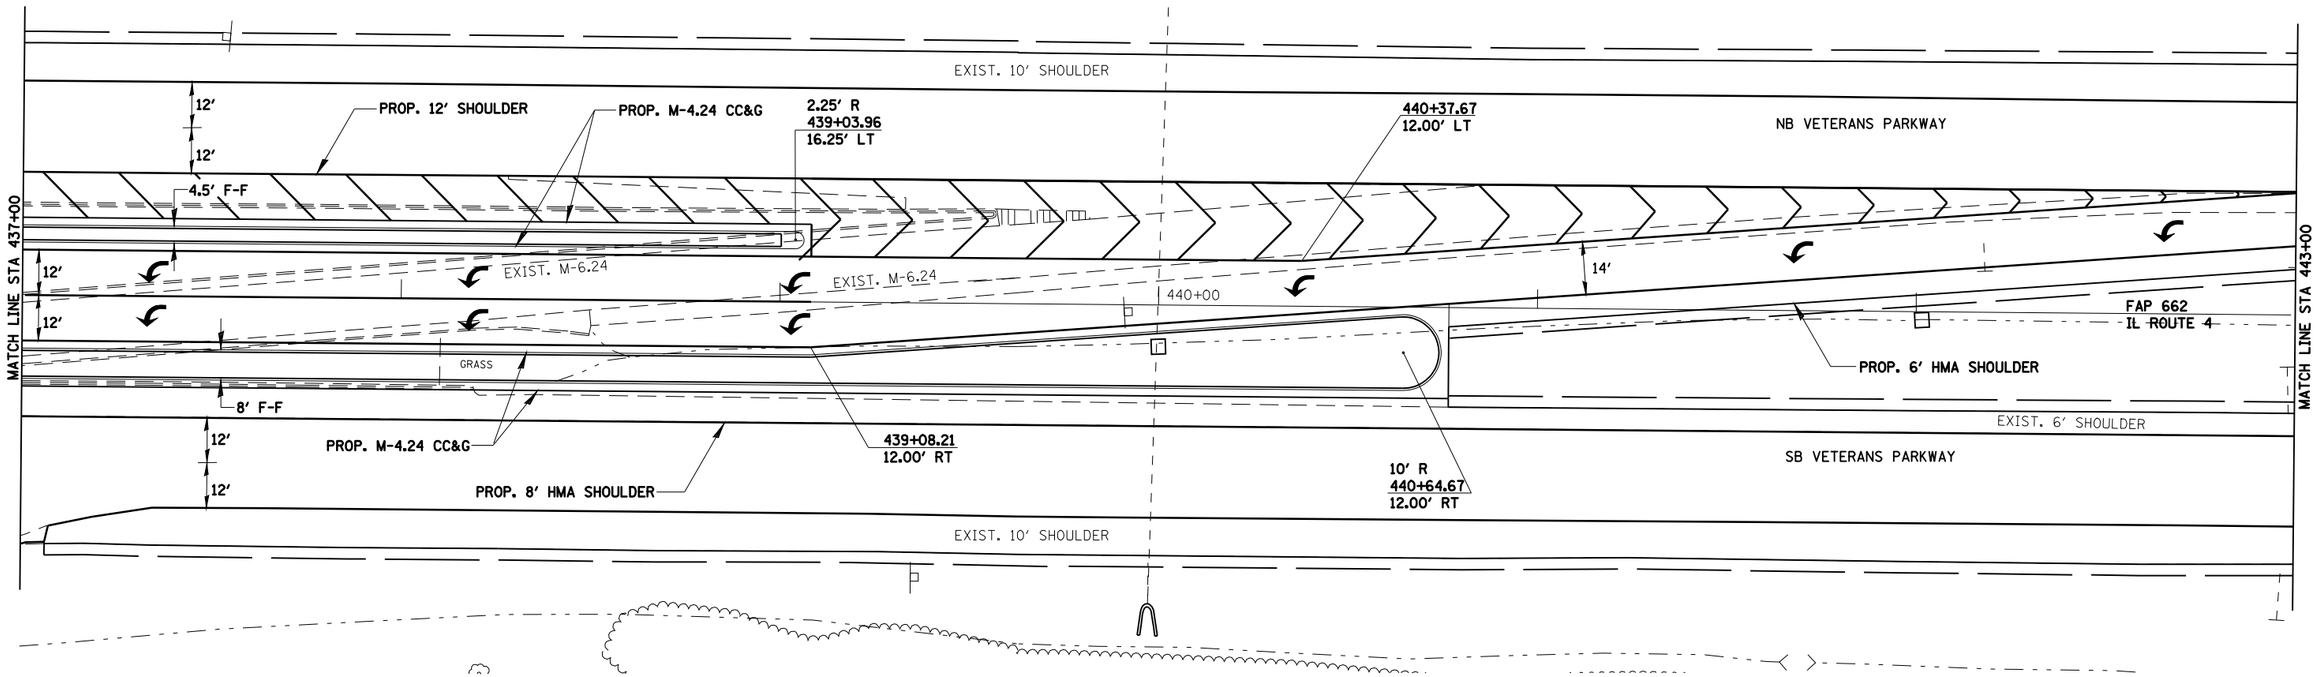

CUMMINS ENGINEERING CORPORATION	JOB - 2200		
	FILE - sht-intersec.dgn		
FILE NAME = C:\Projects\d652204\cummins_final\d672889-sht-intersec.dgn	USER NAME = laughlinrl	DESIGNED - NAK	REVISED -
		DRAWN - AJH	REVISED -
	PLOT SCALE = 40.0000 ' / IN.	CHECKED - NAK	REVISED -
	PLOT DATE = Mar-18-2008 11:40:32AM	DATE - 3/15/2008	REVISED -

STATE OF ILLINOIS
DEPARTMENT OF TRANSPORTATION

SOUTHWEST PLAZA DR. INTERSECTION DETAILS

SCALE: | SHEET NO. OF SHEETS | STA. 437+00 | TO STA. 443+00

F.A.P. RTE.	SECTION	COUNTY	TOTAL SHEETS	SHEET NO.
662	2-2(RS) & 3-1, 2(RS-10, TS-5)	SANGAMON	181	73
		CONTRACT NO. 72889		
FED. ROAD DIST. NO.	ILLINOIS	FED. AID PROJECT		