FINAL SURVEY	BY	DATE
SURVEYED		
PLOTTED		
TEMPLATE		
NOTE BOOK		
AREAS		
NO.	AREAS CHECKED	

ORIGINAL SURVEY	BY	DATE
SURVEYED		
PLOTTED		
TEMPLATE		
NOTE BOOK		
AREAS		
NO.	AREAS CHECKED	

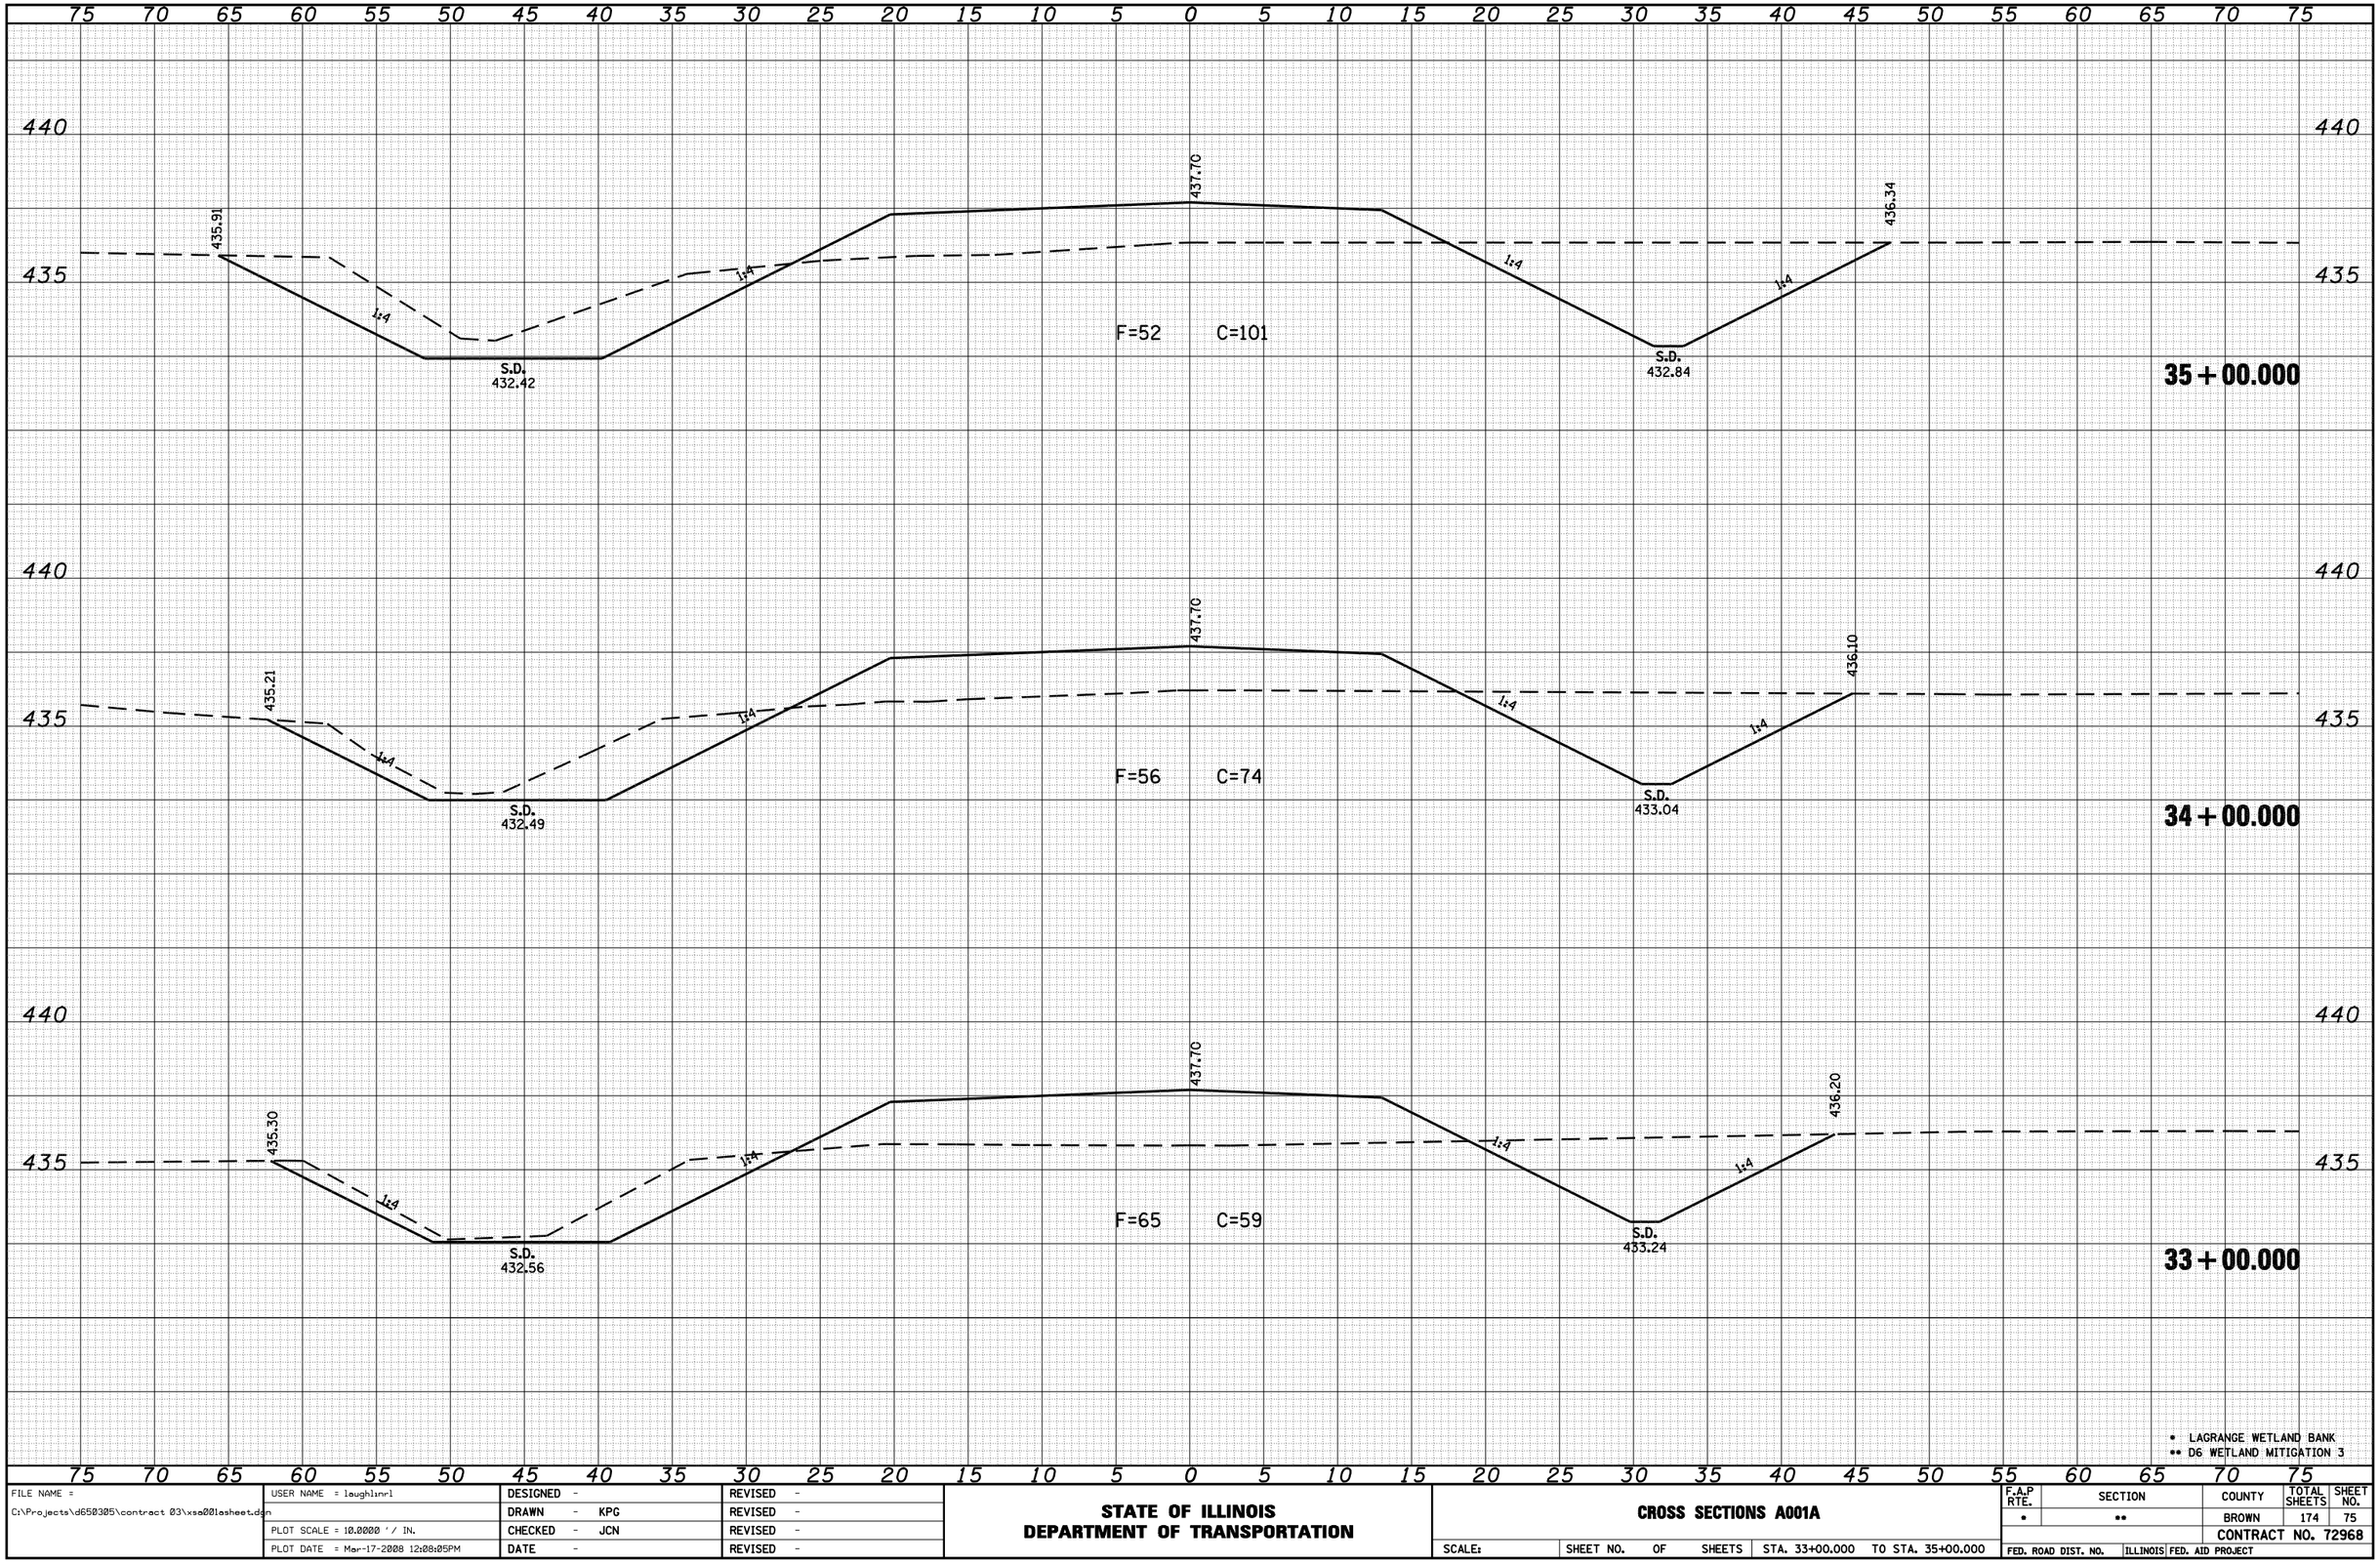

• LAGRANGE WETLAND BANK
•• D6 WETLAND MITIGATION 3

FILE NAME = C:\Projects\d650305\contract 03\xsa001asheet.dgn	USER NAME = laughlinrl	DESIGNED -	REVISED -
		DRAWN - KPG	REVISED -
	PLOT SCALE = 10.0000 ' / IN.	CHECKED - JCN	REVISED -
	PLOT DATE = Mar-17-2008 12:08:05PM	DATE -	REVISED -

STATE OF ILLINOIS
DEPARTMENT OF TRANSPORTATION

CROSS SECTIONS A001A

SCALE: | SHEET NO. OF SHEETS | STA. 33+00.000 TO STA. 35+00.000

F.A.P RTE.	SECTION	COUNTY	TOTAL SHEETS	SHEET NO.
•	••	BROWN	174	75
		CONTRACT NO. 72968		
FED. ROAD DIST. NO.	ILLINOIS	FED. AID PROJECT		