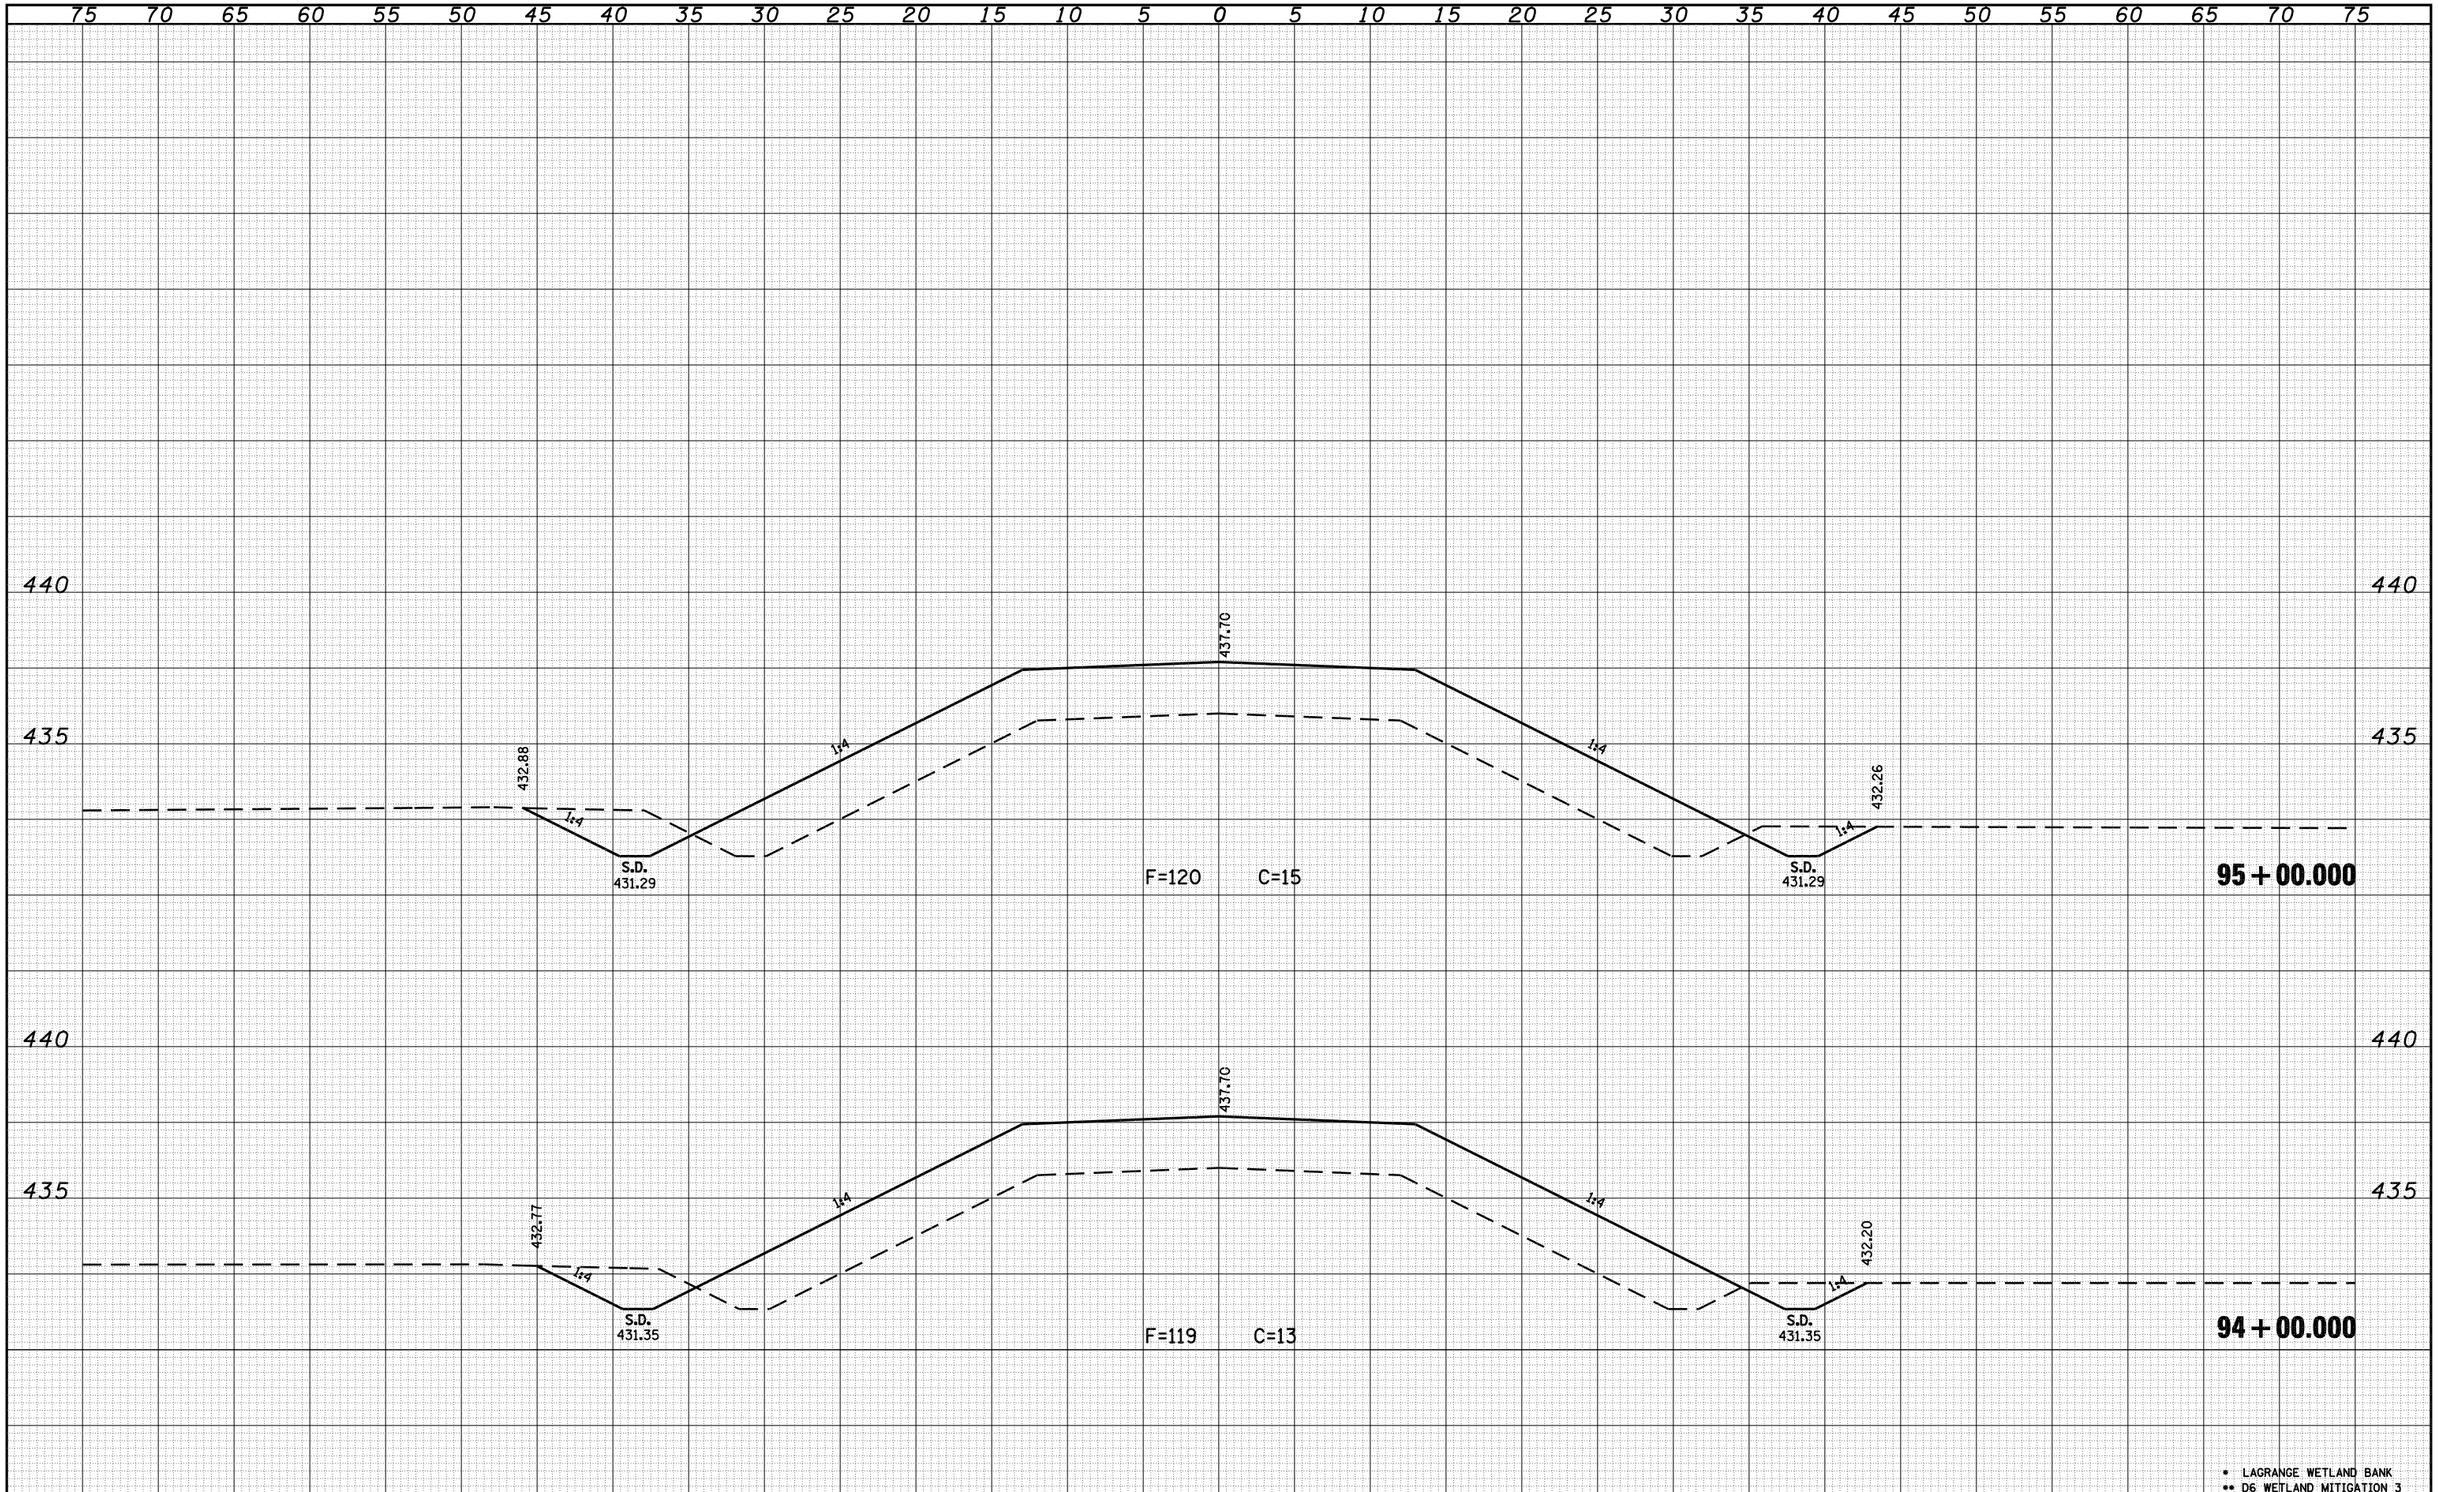

FINAL SURVEY		BY	DATE
NOTE BOOK	SURVEYED		
	PLOTTED		
	TEMPLATE		
	AREAS		
NO.	AREAS CHECKED		

ORIGINAL SURVEY		BY	DATE
NOTE BOOK	SURVEYED		
	PLOTTED		
	TEMPLATE		
	AREAS		
NO.	AREAS CHECKED		

FILE NAME = C:\Projects\d650305\contract 03\xsa001asheet.dgn	USER NAME = laughlnrl	DESIGNED -	REVISED -
		DRAWN - KPG	REVISED -
	PLOT SCALE = 10.0000 ' / IN.	CHECKED - JCN	REVISED -
	PLOT DATE = Mar-17-2008 12:09:55PM	DATE -	REVISED -

STATE OF ILLINOIS
DEPARTMENT OF TRANSPORTATION

CROSS SECTIONS A001A

SCALE: | SHEET NO. OF SHEETS | STA. 94+00.000 TO STA. 95+00.000

F.A.P RTE.	SECTION	COUNTY	TOTAL SHEETS	SHEET NO.
•	••	BROWN	174	97
		CONTRACT NO. 72968		
FED. ROAD DIST. NO.	ILLINOIS	FED. AID PROJECT		