CONTRACT NO. 72B93

F.A.I. RTE.	SECTION	COUNTY	TOTAL SHEETS	SHEET NO.
*	**	***	9	7
STA.		TO STA.		
FED. ROAD DIST. NO.	ILLINOIS	FED. AID PROJECT		

* - 72, 155
** - D6 MEDIAN PROTECTION 2008
*** - LOGAN, MORGAN, PIKE & SCOTT COUNTIES

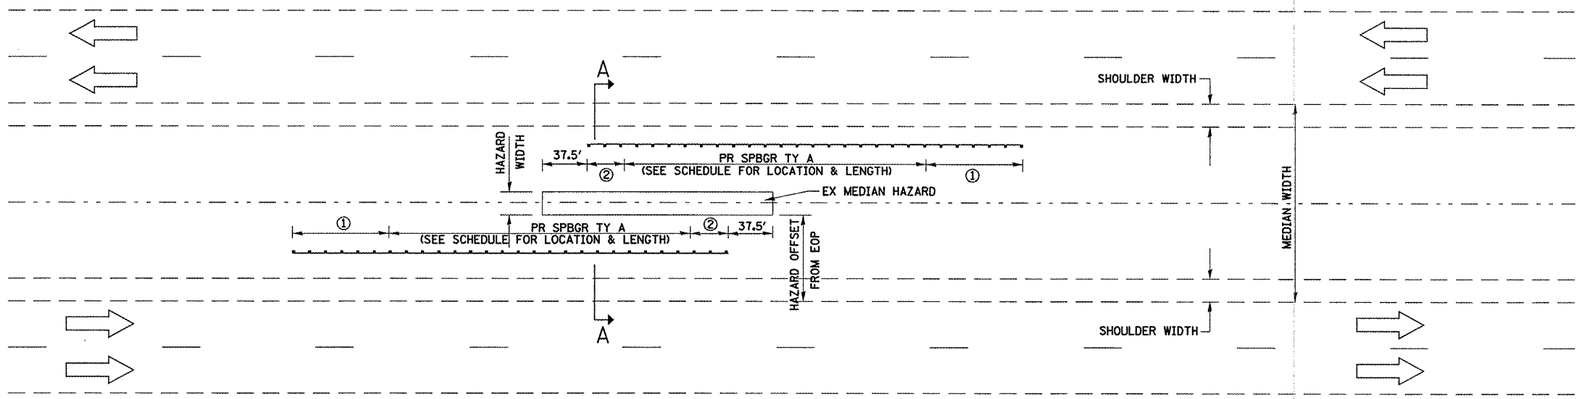

DETAIL "B"

(PROPOSED PROTECTION OF MEDIAN HAZARD WITH PROPOSED GUARDRAIL)

① PR TRAFFIC BARRIER TERMINAL, TYPE 1, SPECIAL (TANGENT)

② PR TRAFFIC BARRIER TERMINAL, TYPE 2
NOTE: TYPE 2 TERMINATES 37.5 FT BEFORE END OF HAZARD

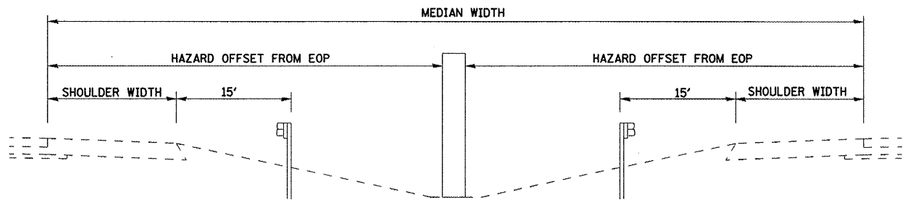

SECTION A-A

(TYPICAL CROSS SECTION)

REVISIONS NAME	DATE

ILLINOIS DEPARTMENT OF TRANSPORTATION

DETAIL "B"

FAI 72 & FAI 155
SECTION D6 MEDIAN PROTECTION 2008
LOGAN, MORGAN, PIKE & SCOTT COUNTIES

PLOT DATE = Nov-11-2008 18:57:31AM
FILE NAME = c:\projects\d672b93\d672b93-shtdetails.dgn
PLOT SCALE = 100.882424 '/ IN.
USER NAME = loughlinr1