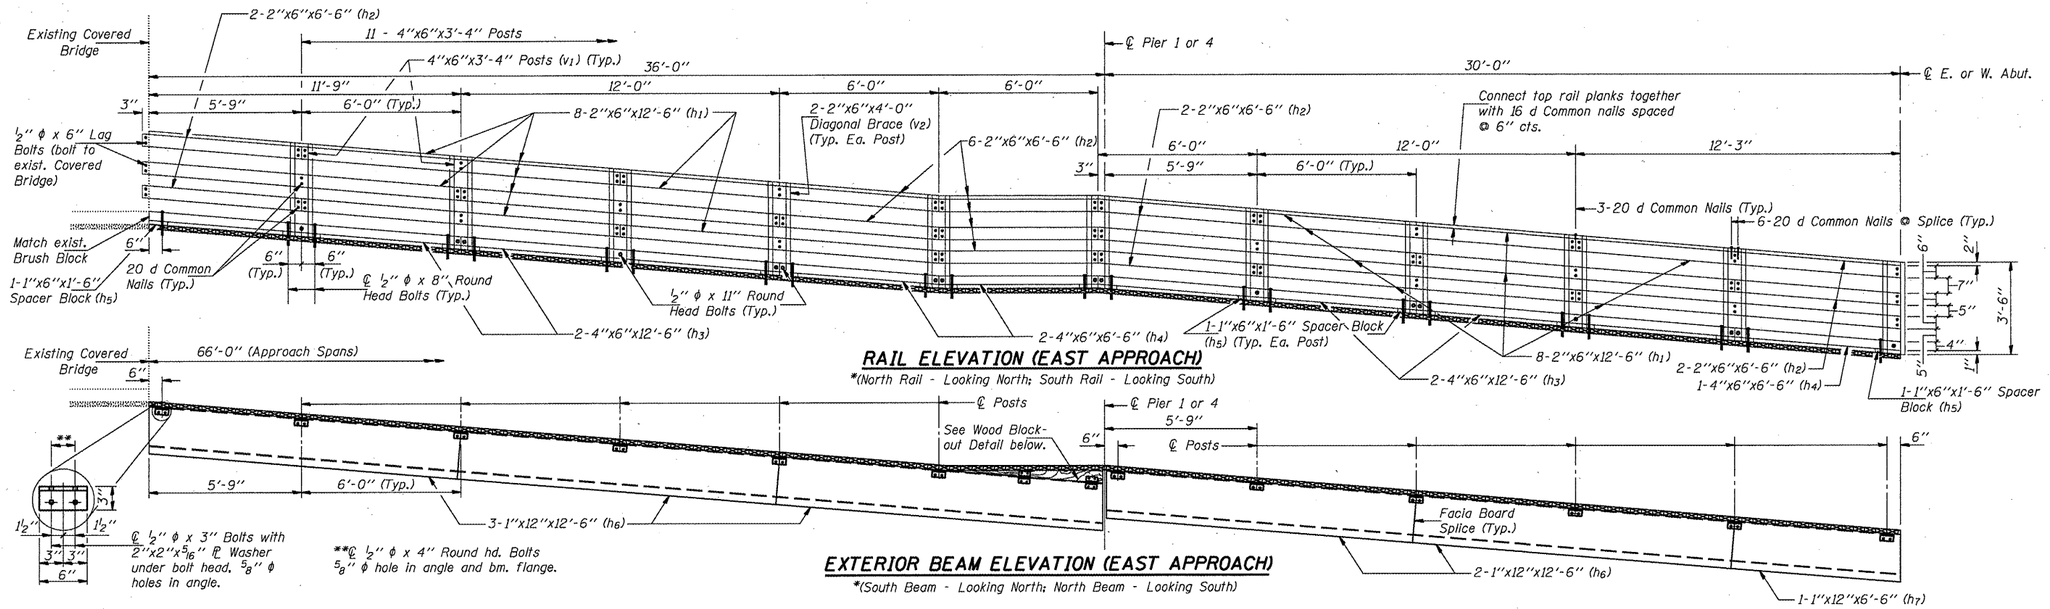

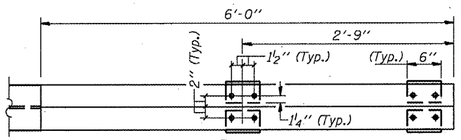

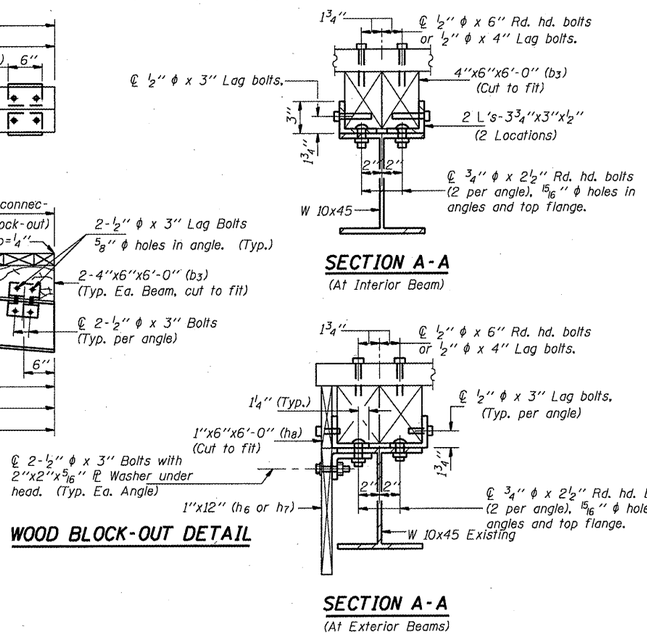

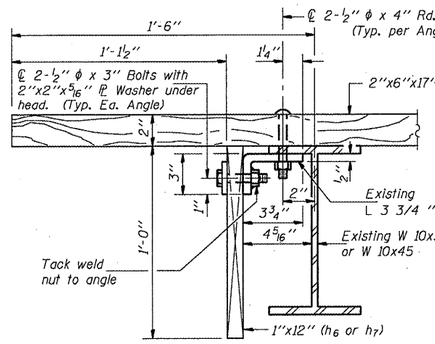

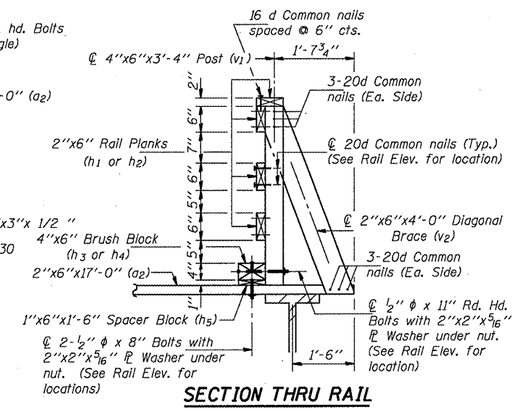

Notes:

All Lag Bolts shall have 1½"x1½"x5/16" Plate Washer under head.

All Round Head Bolts shall have min. head diameter of 1 1/2 ".

For Bill of Material see Sheet 4.

APPROACH DETAILS
SUGAR CREEK COVERED BRIDGE
D6 COV BR PLANK REM & REPL
SANGAMON COUNTY