STATE OF ILLINOIS
DEPARTMENT OF TRANSPORTATION






ELEVATION



PLAN OF TOP FLANGE

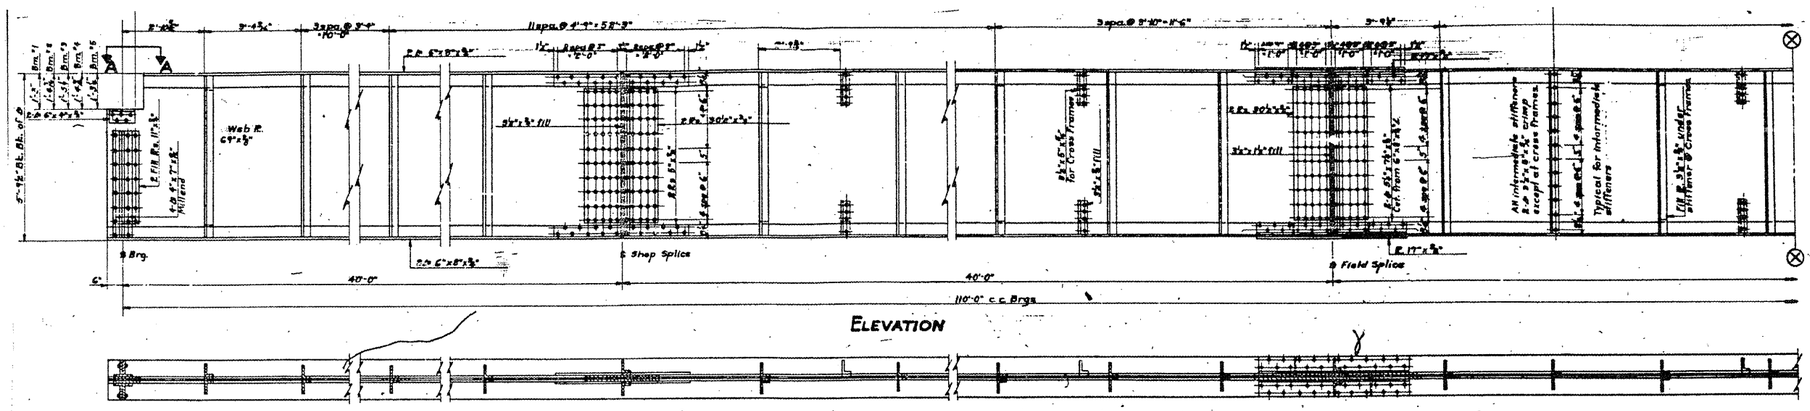


ELEVATION



PLAN OF BOTTOM FLANGE

UNIT II

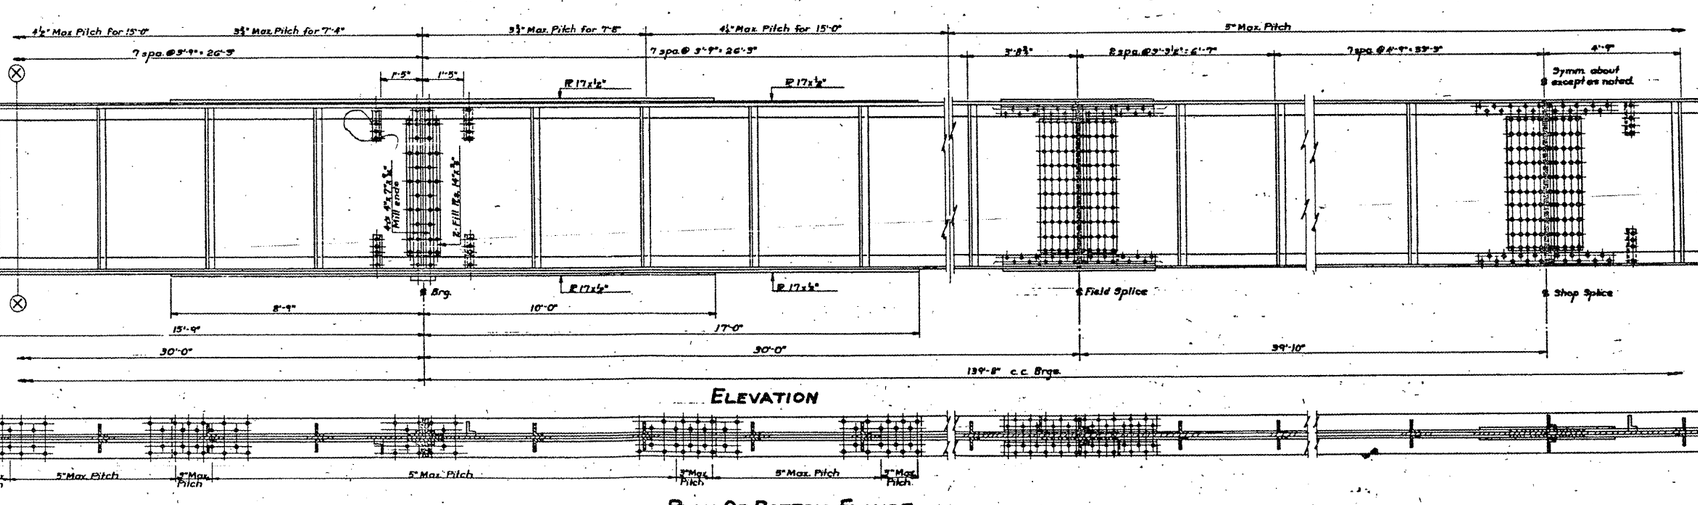SANGAMON RIVER BRIDGE

C-06-089-08
SN 084-0052
EXISTING BRIDGE PLANS
FOR INFORMATION ONLY
(NOT TO SCALE)