CONTRACT NO. 74081

F.A.P. RTE.	SECTION	COUNTY	TOTAL SHEETS	SHEET NO.
776	(101)RS-1	WAYNE	21	5
STA.		TO STA.		
FED. ROAD DIST. NO.	ILLINOIS	FED. AID PROJECT		

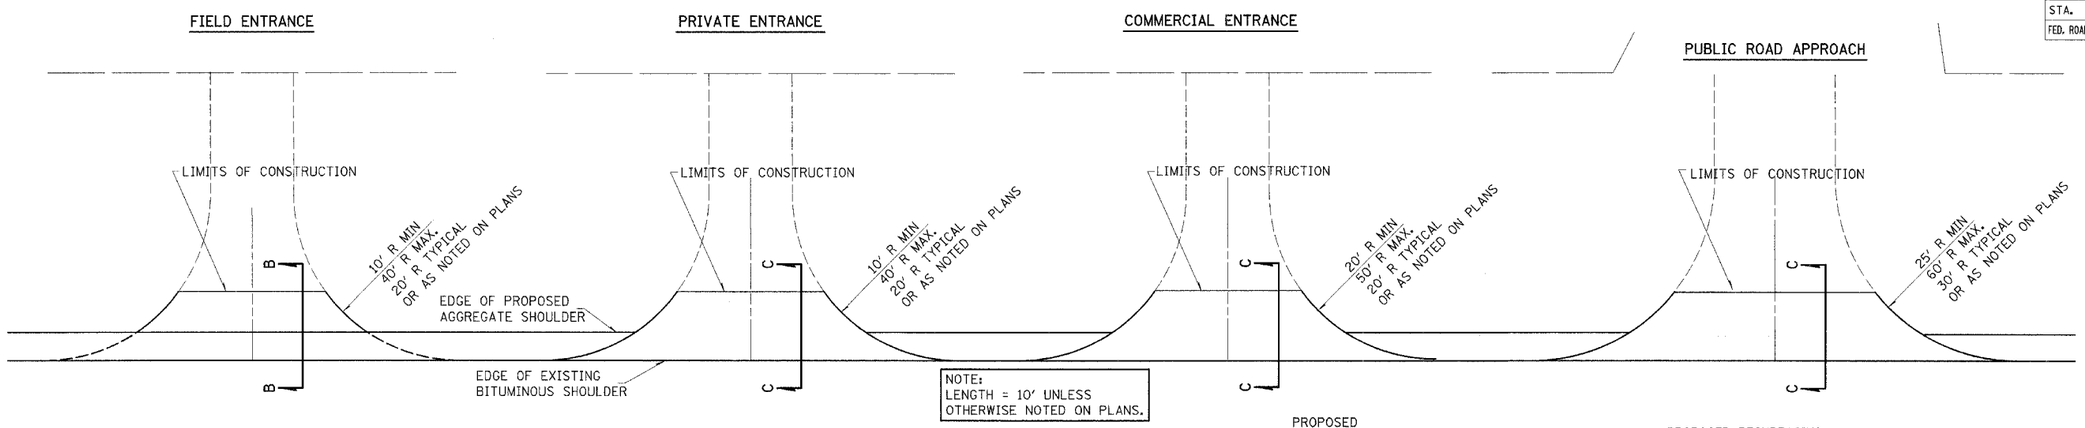

NOTE:
LENGTH = 10' UNLESS OTHERWISE NOTED ON PLANS.

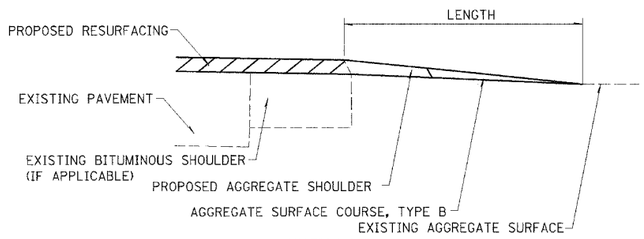

SECTION B-B

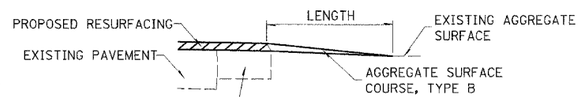

NOTE:
IF THERE IS NO EXISTING BITUMINOUS SHOULDER ENTRANCE TAPER LENGTH STARTS AT EDGE OF EXISTING PAVEMENT.

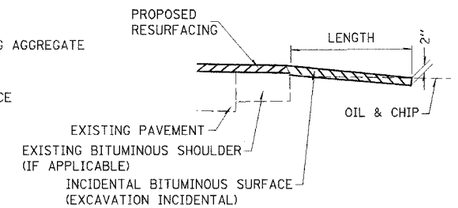

SECTION C-C

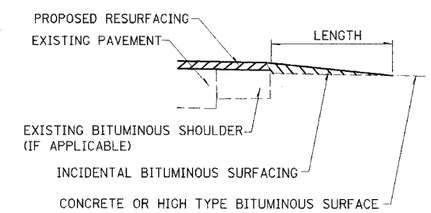

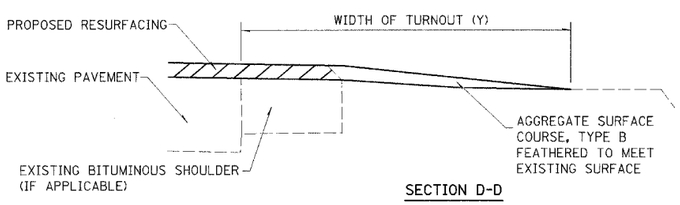

SECTION D-D

TYPICAL SECTION AT MAILBOX TURNOUT

NOTE: SEE STANDARD 406201 FOR MAILBOX TURNOUT DETAILS

SIDE	STATION	TYPE	INCIDENTAL BITUMINOUS SURFACING* TON	AGGREGATE SURFACE COURSE, TYPE B TON
LT	0+80	PRA		
RT	2+33	PRA		
LT	2+33	PRA		
RT	4+14	PRA		
LT	4+14	PRA		
RT	7+44	PRA		
LT	7+44	PRA		
RT	9+44	PE		
LT	10+31	PRA		
RT	10+45	PE		
LT	11+74	PRA		
RT	12+15	PE		
LT	12+48	PE		
LT	13+54	PE		
RT	13+84	PE		
LT	14+30	PRA		
RT	14+30	PRA		
LT	14+64	PE	1.2	
RT	15+90	PE	1.2	
LT	16+46	MBT		
LT	16+58	PE		1.3
RT	16+92	PE	1.2	
LT	18+04	PE		1.3
RT	18+43	PE		1.3
LT	18+84	MBT	1.4	
LT	19+02	PE	1.7	
LT	19+58	PE		2.1
RT	19+66	PE		1.3

SIDE	STATION	TYPE	INCIDENTAL BITUMINOUS SURFACING* TON	AGGREGATE SURFACE COURSE, TYPE B TON
LT	20+91	MBT		1.4
LT	21+07	PE		1.3
LT	22+19	CE	1.6	
LT	24+30	CE	1.6	
RT	26+30	PE		2.3
LT	27+38	CE	1.6	
LT	27+78	CE	1.6	
LT	28+36	PE		1.3
LT	29+90	FE		1.3
RT	31+75	CE		2.5
LT	32+17	CE	2.6	
LT	34+20	CE	4.5	
RT	35+52	CE	2.6	
LT	38+71	FE	1.2	
LT	40+66	PE	1.3	
LT	41+42	PE	1.3	
LT	41+58	MBT		1.4
RT	42+93	PE		2.2
RT	45+17	PE		1.3
LT	45+75	PE		1.8
RT	45+88	PE		1.3
RT	48+78	PE		1.3
LT	49+30	FE		1.3
LT	50+10	PE		1.3
LT	54+07	FE		1.3
LT	54+52	FE		1.3
RT	55+29	FE		1.7
LT	55+50	MBT		1.4

SIDE	STATION	TYPE	INCIDENTAL BITUMINOUS SURFACING* TON	AGGREGATE SURFACE COURSE, TYPE B TON
LT	55+64	PE		1.3
RT	61+00	FE		1.3
LT	61+97	MBT		1.4
RT	61+97	PE		1.3
LT	61+97	FE		1.3
RT	69+01	PRA	2.1	
LT	70+29	PRA	5.0	
LT	71+98	FE		1.3
RT	76+93	PE		1.3
RT	83+67	FE		1.3
LT	89+64	CE		2.4
LT	92+19	PE		2.2
RT	95+65	FE		1.3
RT	101+57	PE		1.3
LT	111+54	FE		1.3
LT	122+25	CE	4.5	
RT	123+62	PRA	3.0	
LT	124+65	FE		1.3
RT	137+09	FE		1.3
RT	145+30	FE		2.3
LT	147+05	FE		1.6
RT	158+00	FE		1.3
RT	161+84	FE		1.3
LT	165+83	FE		1.3
RT	174+00	PRA	3.4	
RT	177+85	PRA	4.0	
LT	177+85	PRA	4.8	
RT	219+61	FE		1.3

SIDE	STATION	TYPE	INCIDENTAL BITUMINOUS SURFACING* TON	AGGREGATE SURFACE COURSE, TYPE B TON
LT	221+04	FE		1.3
LT	225+80	FE		2.3
LT	228+25	FE		1.3
RT	228+83	PRA	2.8	
RT	234+50	PE		1.7
RT	238+00	PE		7.1
RT	244+69	MBT		1.4
RT	242+09	FE		1.3
RT	244+56	PE		1.8
RT	244+69	MBT		1.4
LT	245+65	PRA	3.4	
RT	245+98	PRA	3.6	
LT	250+36	PE		1.8
LT	253+90	MBT		1.4
LT	254+03	PE		1.5
LT	259+86	MBT		1.4
LT	260+03	PE		2.0
LT	264+71	MBT		1.4
LT	265+11	PE		2.2
RT	276+75	PE		2.3
LT	278+00	PE	2.0	
LT	280+18	PE		2.0
RT	283+85	FE		1.3
RT	286+69	PRA	3.2	
LT	287+08	PRA	2.8	
RT	287+41	PE		2.1
LT	291+30	PE		1.3
LT	291+73	MBT		1.4

SIDE	STATION	TYPE	INCIDENTAL BITUMINOUS SURFACING* TON	AGGREGATE SURFACE COURSE, TYPE B TON
LT	292+01	PE		1.3
RT	293+42	PE		1.7
RT	314+35	FE		1.3
RT	294+71	PE		2.3
RT	306+47	PE		4.0
LT	306+50	CE		3.4
LT	311+65	CE		2.2
LT	315+03	PRA	3.1	
RT	315+06	PRA	2.7	
RT	316+85	PE	4.0	
RT	317+10	MBT	4.0	
RT	319+50	FE		2.1
RT	325+66	CE	4.6	
	TOTALS		90.0	126.0

SIDE	STATION	TYPE	INCIDENTAL BITUMINOUS SURFACING* TON	AGGREGATE SURFACE COURSE, TYPE B TON

FE - FIELD ENTRANCE
PE - PRIVATE ENTRANCE
CE - COMMERCIAL ENTRANCE
PRA - PUBLIC ROAD APPROACH
MBT - MAILBOX TURNOUT

*BITUMINOUS MATERIALS AND AGGREGATE (PRIME COAT) FOR ENTRANCES AND PUBLIC ROAD APPROACHES SHALL BE CONSIDERED INCIDENTAL TO INCIDENTAL BITUMINOUS SURFACING AS NOTED IN THE SPECIAL PROVISIONS

ISSUED: 08-03-99

ENTRANCE SCHEDULE AND MAILBOX TURNOUT DETAILS

c:\projects\74081d\d00605pa.dgn
DATE
REBS
PLOT DATE = 1/17/2008
FILE NAME = c:\projects\74081d\d00605pa.dgn
PLOT SCALE = 50.0000 ' / IN.
USER NAME = testdeck