CONTRACT NO. 74081

F.A.P. RTE.	SECTION	COUNTY	TOTAL SHEETS	SHEET NO.
776	(101)RS-1	WAYNE	21	12
STA.		TO STA.		
FED. ROAD DIST. NO.	ILLINOIS	FED. AID PROJECT		

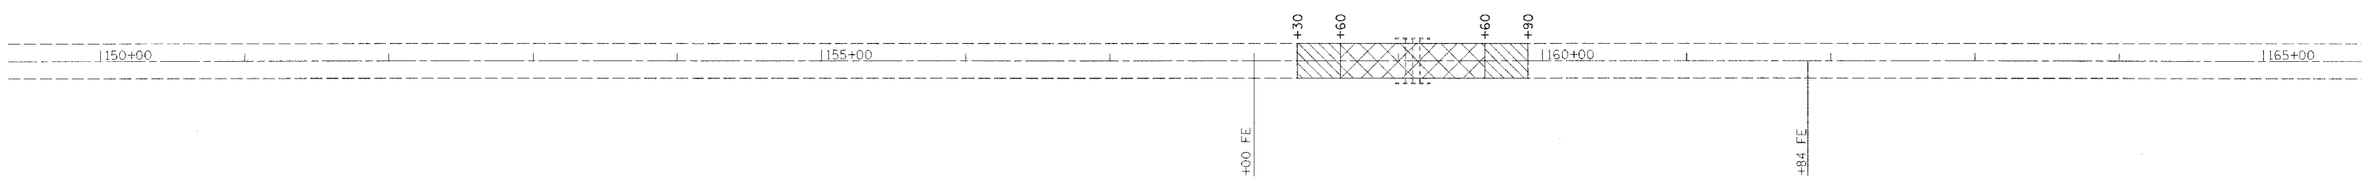

HOT MIX ASPHALT SURFACE REMOVAL 1 1/2"

PAVEMENT TRANSITION

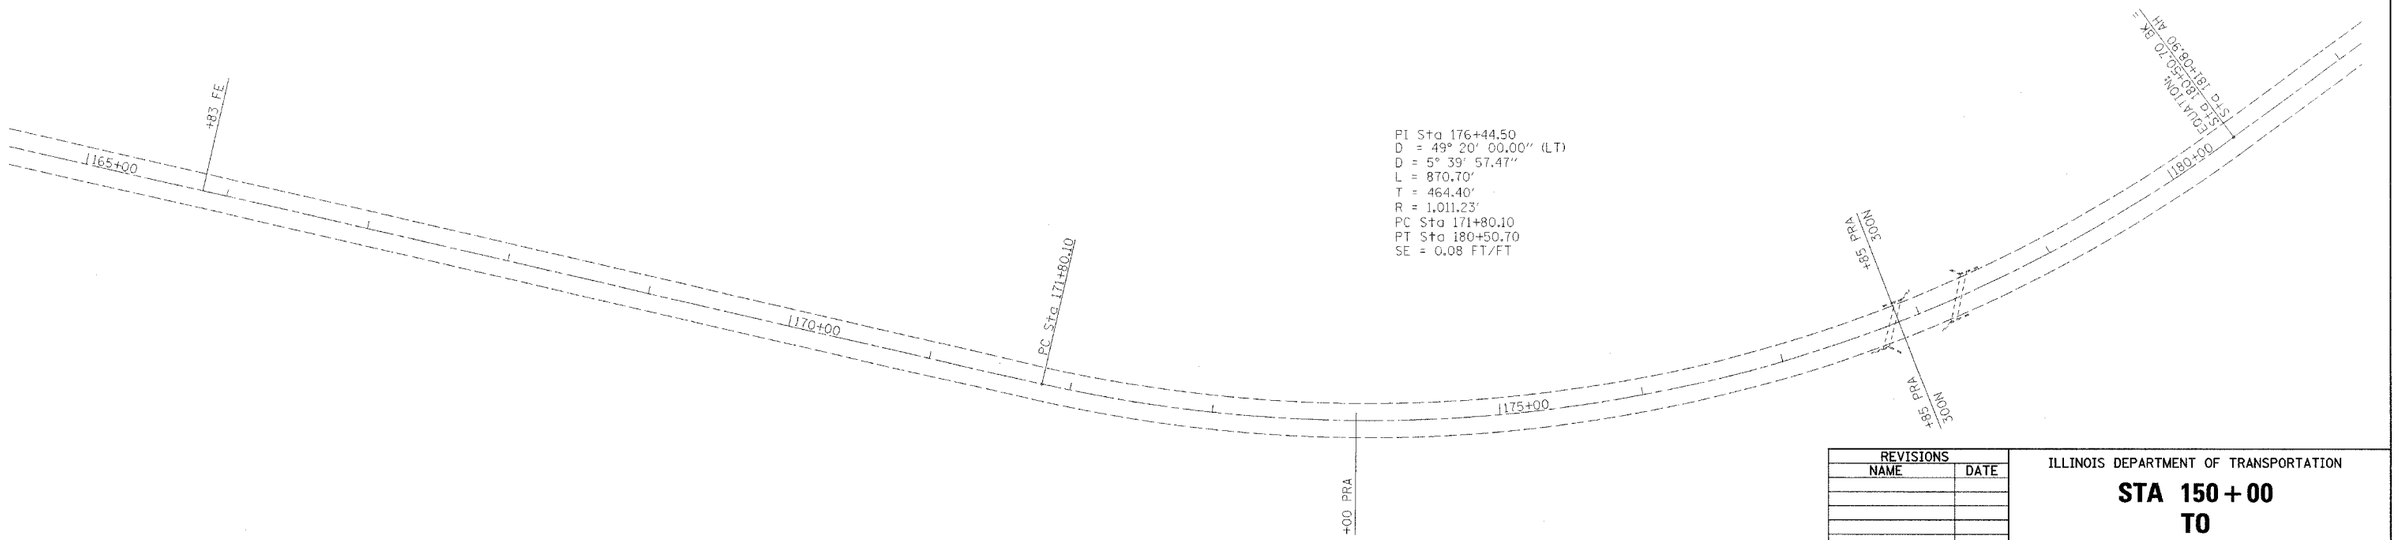

PI Sta 176+44.50
D = 49° 20' 00.00" (LT)
D = 5° 39' 57.47"
L = 870.70'
T = 464.40'
R = 1,011.23'
PC Sta 171+80.10
PT Sta 180+50.70
SE = 0.08 FT/FT

REVISIONS NAME	DATE

ILLINOIS DEPARTMENT OF TRANSPORTATION

STA 150+00
TO
STA 180+00

SCALE: VERT. HORIZ.

DATE

DRAWN BY

CHECKED BY

teasleyck
1/17/2008
c:\projects\74081d\a000605pa.dgn
P S 6

PLOT DATE = 1/17/2008
FILE NAME = c:\projects\74081d\a000605pa.dgn
PLOT SCALE = 50.0000 '' / IN.
USER NAME = teasleyck