N

• NOTE: SEE STANDARD 701316 FOR TRAFFIC CONTROL IN ADVANCE OF STOP BARS.

• STAGE 1

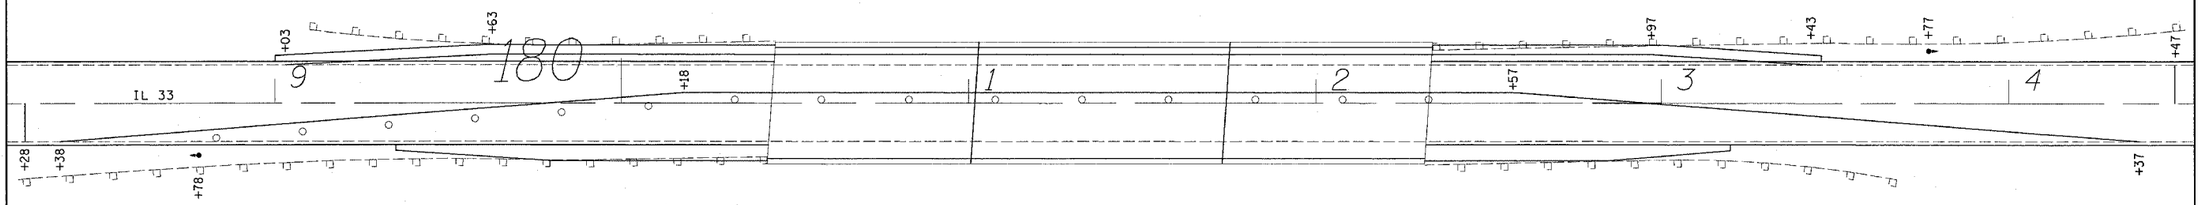

WORK ZONE PAVEMENT MARKING REMOVAL - SQ FT (STAGE I)
RT 178+38 TO 184+37 = 200 SQ FT
LT 179+03 TO 183+43 = 147 SQ FT

SHORT-TERM PAVEMENT MARKING - FOOT (STAGE I)
RT 178+38 TO 180+18 = 180 FT
RT 180+18 TO 182+57 = 239 FT
RT 182+57 TO 184+37 = 180 FT
LT 179+03 TO 179+63 = 60 FT
LT 179+63 TO 182+97 = 334 FT
LT 182+97 TO 183+43 = 46 FT

TEMPORARY BRIDGE TRAFFIC SIGNALS - 1 EACH
TEMPORARY RUMBLE STRIPS - 6 EACH
TRAFFIC CONTROL AND PROTECTION STANDARD 701316 - 1 EACH

N

• NOTE: SEE STANDARD 701316 FOR TRAFFIC CONTROL IN ADVANCE OF STOP BARS.

• STAGE 2

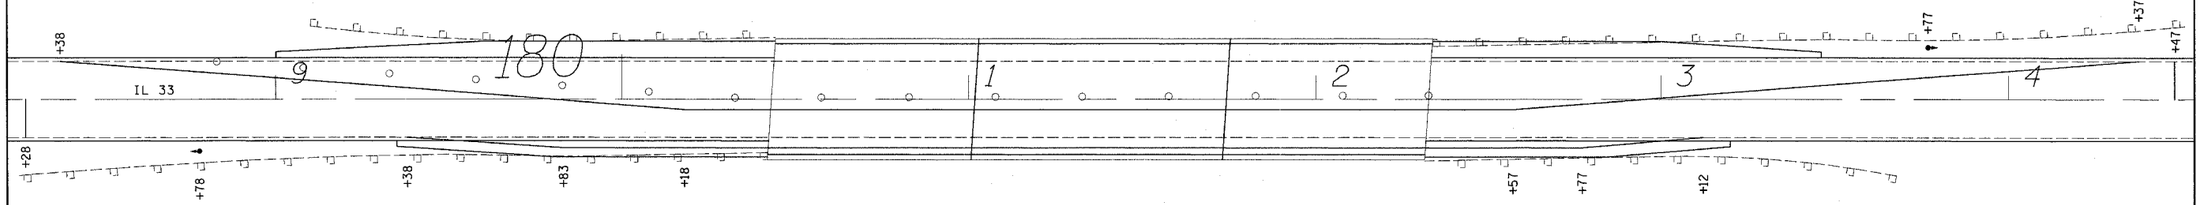

SHORT-TERM PAVEMENT MARKING - FOOT (STAGE II)
RT 179+38 TO 179+83 = 45 FT
RT 179+83 TO 182+77 = 294 FT
RT 182+77 TO 183+12 = 35 FT
LT 178+38 TO 180+18 = 180 FT
LT 180+18 TO 182+57 = 239 FT
LT 182+57 TO 184+37 = 180 FT

WORK ZONE PAVEMENT REMOVAL - SQ FT (STAGE II)
RT 179+38 TO 183+12 = 125 SQ FT
LT 178+38 TO 184+37 = 200 SQ FT
RT 178+28 (STOP BAR) = 24 SQ FT
LT 184+47 (STOP BAR) = 24 SQ FT

FILE NAME = c:\projects\74251d\stage1_74251.dgn	USER NAME = tessleyk	DESIGNED -	REVISED -
		DRAWN -	REVISED -
	PLOT SCALE = 20.0000 ' / IN.	CHECKED -	REVISED -
	PLOT DATE = 3/27/2008	DATE -	REVISED -

STATE OF ILLINOIS
DEPARTMENT OF TRANSPORTATION

STAGE CONSTRUCTION S.N. 025-0030

SCALE: 100 | SHEET NO. OF SHEETS | STA. | TO STA.

F.A.P RTE.	SECTION	COUNTY	TOTAL SHEETS	SHEET NO.
774	•	EFFINGHAM	33	9
		CONTRACT NO. 74251		
FED. ROAD DIST. NO.	ILLINOIS	FED. AID PROJECT		

• (1-IMFT,1-WMFT,104Z,104)RS-2