CONTRACT NO. 76948

F.A.P. RTE.	SECTION	COUNTY	TOTAL SHEETS	SHEET NO.
304	5BR-2	CALHOUN	68	10
STA. 459+00.00		TO STA. 464+50.00		
FED. ROAD DIST. NO.	ILLINOIS	FED. AID PROJECT		

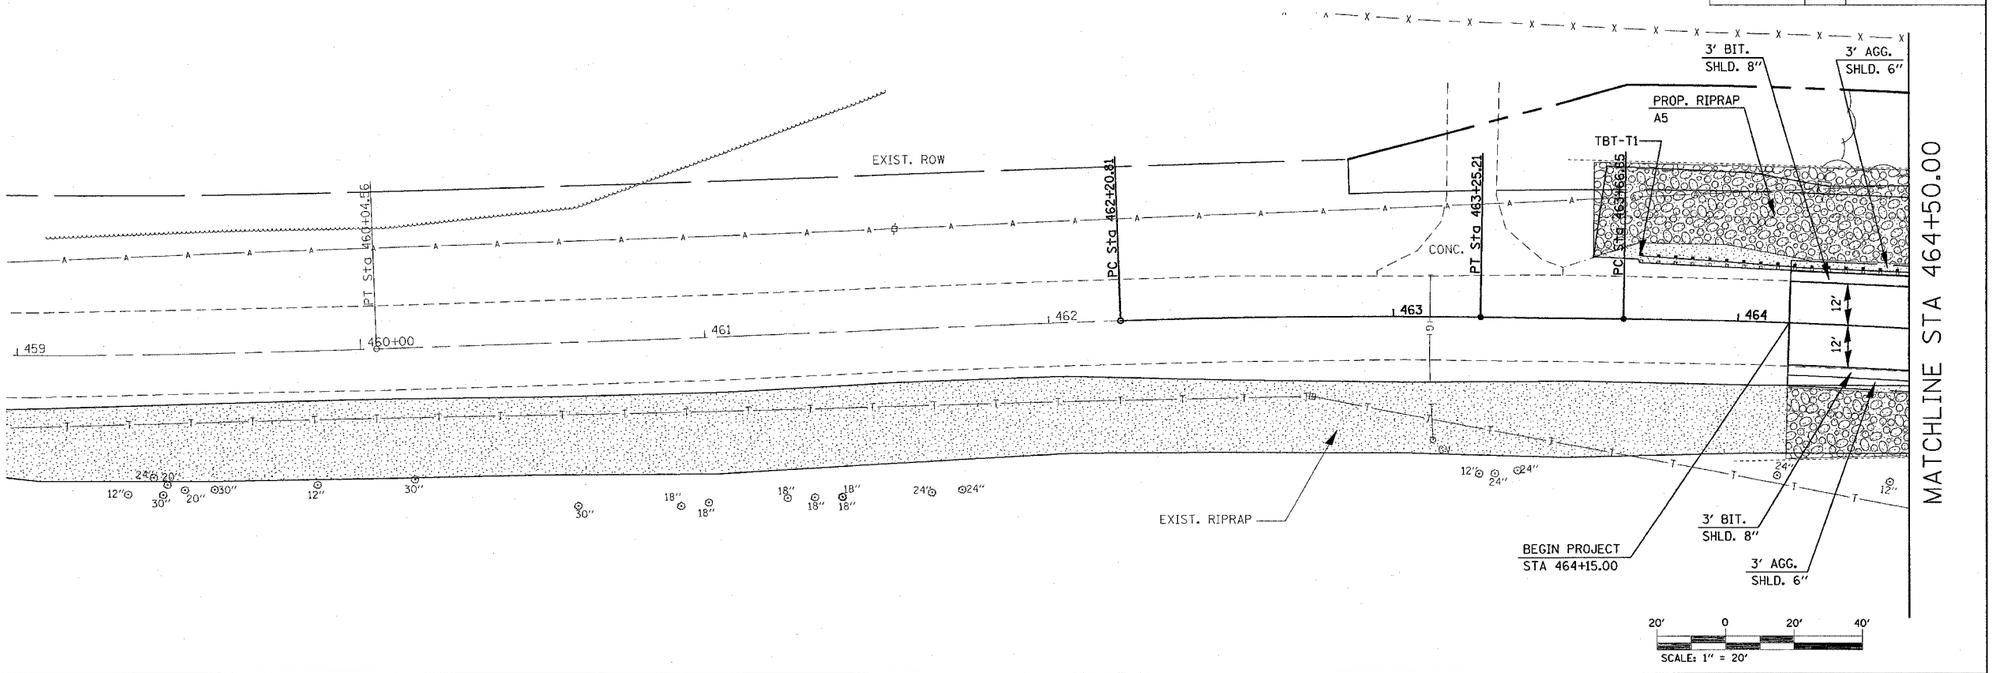

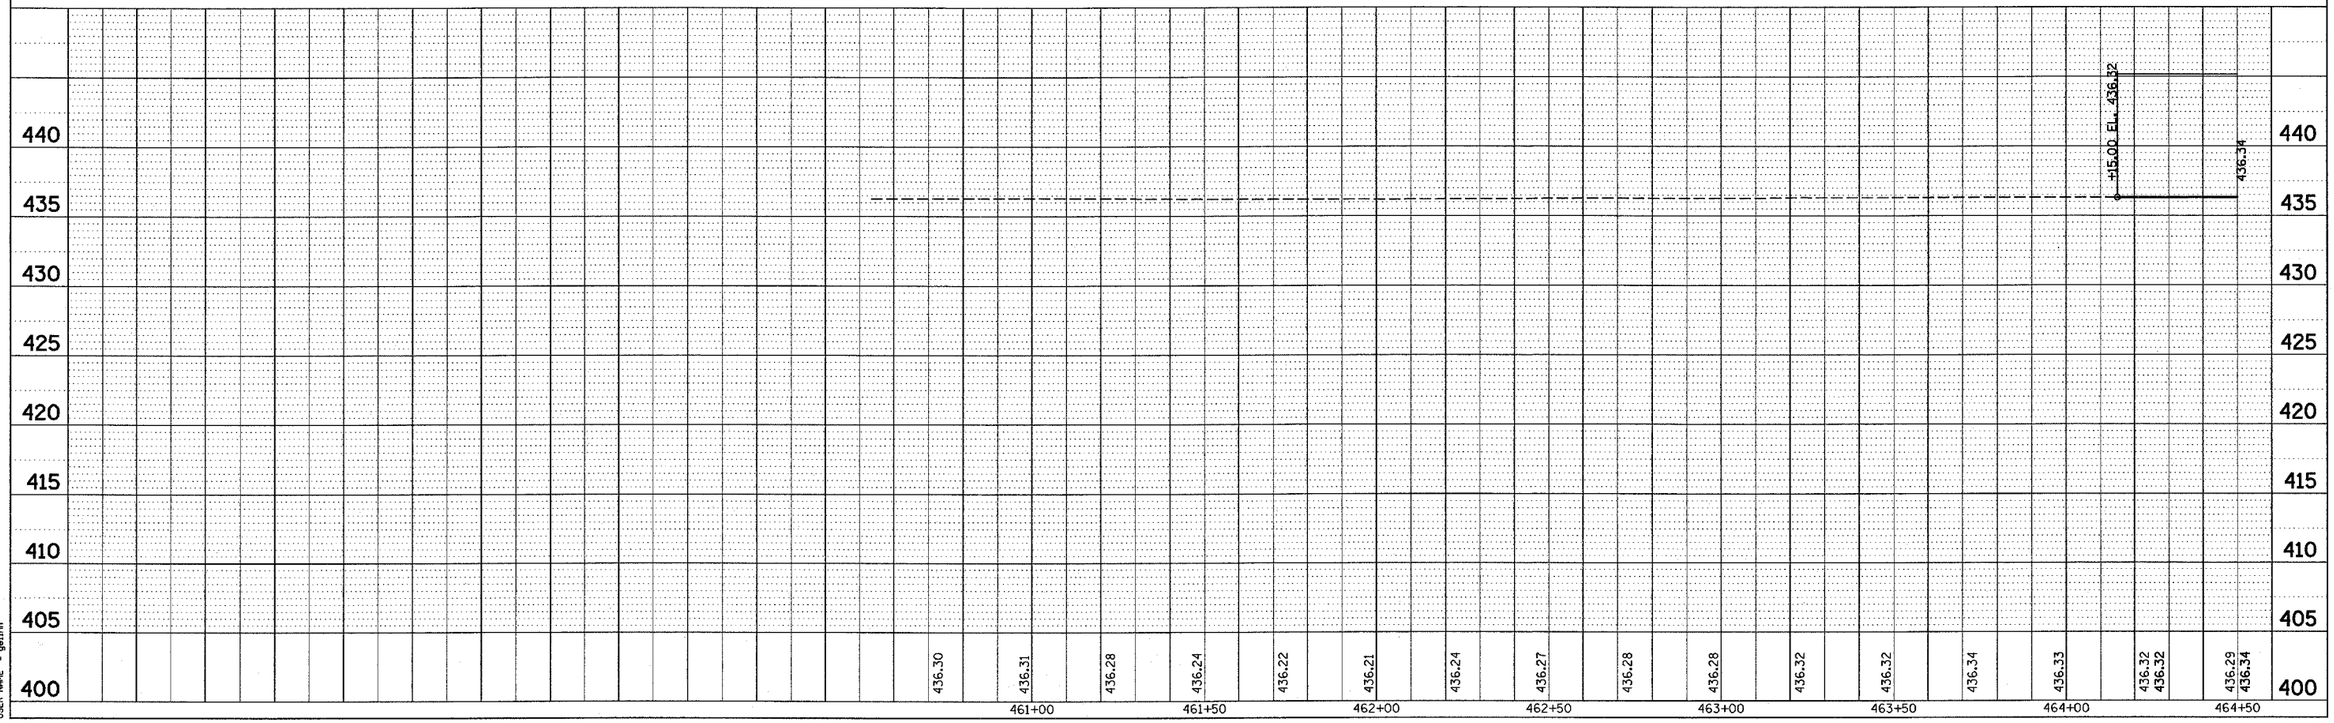

PLOT DATE = 1/30/2009
FILE NAME = c:\projects\ed898205\plan\pln898205e.dgn
PLOT SCALE = 20.0000 ' / IN.
USER NAME = galvh

PLAN
SURVEYED
PLOTTED
ALIGNMENT CHECKED
ALL DIM'S CHECKED
CADD FILE NAME
NOTE BOOK
NO.
BY
DATE

PROFILE
SURVEYED
PLOTTED
ALIGNMENT CHECKED
DIMENSIONED
STRUCTURE NOTATIONS CHKD
NOTE BOOK
NO.
BY
DATE