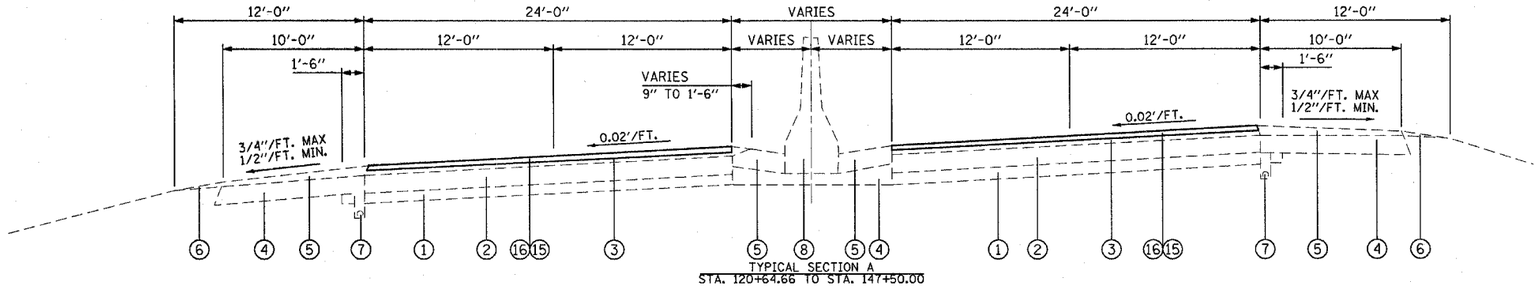

TYPICAL SECTION A
STA. 120+64.66 TO STA. 147+50.00

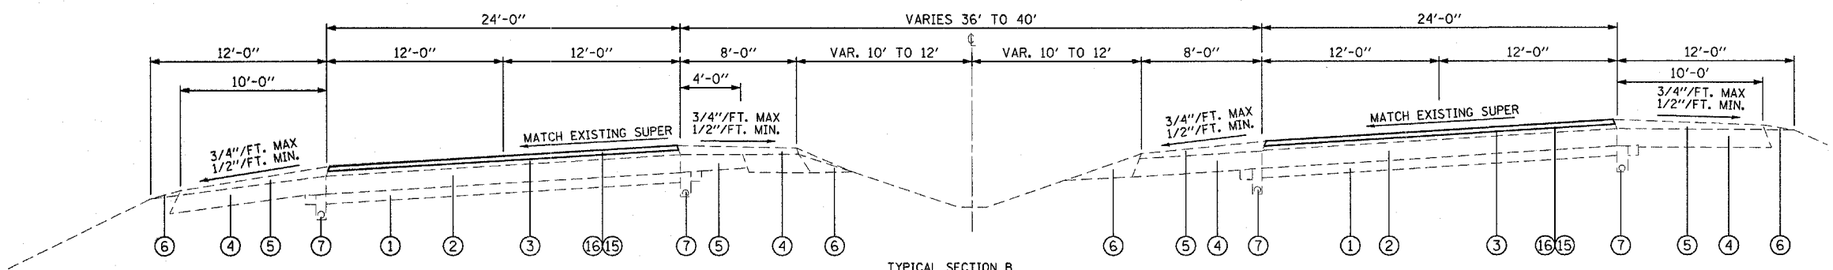

TYPICAL SECTION B
STA. 147+50.00 TO STA. 154+64.08

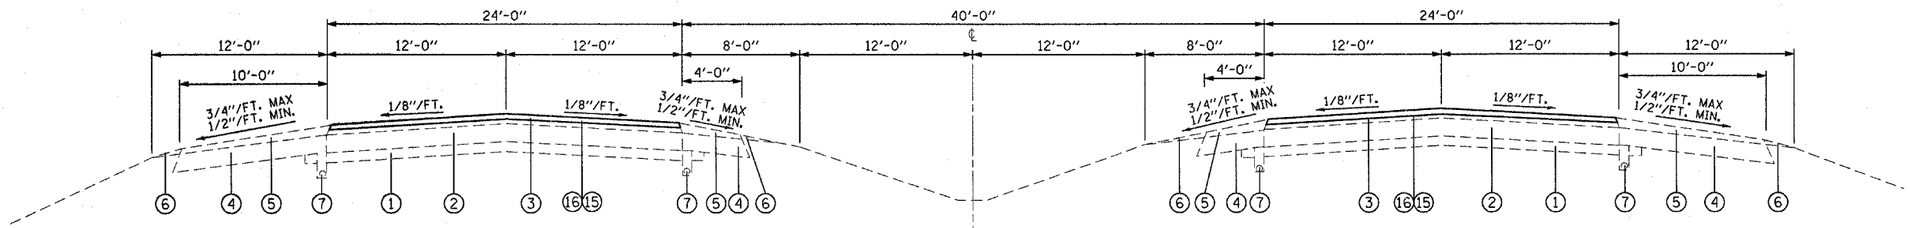

TYPICAL SECTION C
STA. 154+64.08 TO STA. 161+16.04
STA. 181+06.04 TO STA. 191+73.24

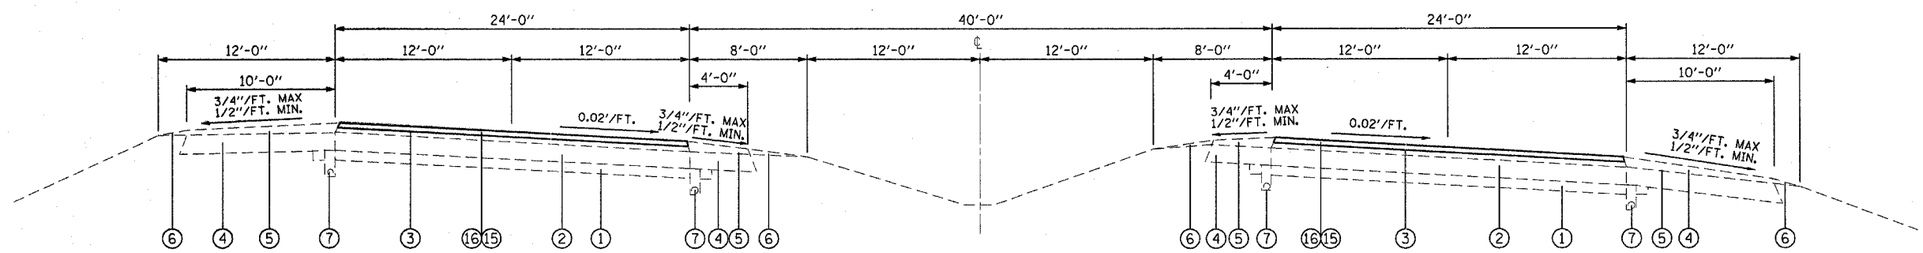

TYPICAL SECTION D
STA. 161+16.04 TO STA. 181+06.04

LEGEND

1. EXIST. SUB-BASE GRANULAR MATERIAL
2. EXIST. PCC PAVEMENT, 10"
3. EXIST. HOT-MIX ASPHALT OVERLAY
4. EXIST. HOT-MIX ASPHALT SHOULDER
5. EXIST. HOT-MIX ASPHALT SHOULDER OVERLAY
6. EXIST. AGG. SHOULDER
7. EXIST. UNDERDRAIN
8. EXIST. CONC. BARRIER
9. EXIST. LEVELING BINDER (MACHINE METHOD), VAR. DEPTH
10. EXIST. HOT-MIX ASPHALT SHOULDER, 4" (MOW STRIP)
11. EXIST. HIGH TENSION CABLE MEDIAN BARRIER
12. EXIST. PCC BASE COURSE WIDENING, 12"
13. EXIST. STABILIZED SUB-BASE, 4"
14. EXIST. JOINTED PCC PAVEMENT
15. PROPOSED HOT-MIX ASPHALT SURFACE REMOVAL, 2 1/2"
16. PROPOSED POLYMERIZED HOT-MIX ASPHALT SURFACE COURSE
17. PROPOSED HOT-MIX ASPHALT SHOULDERS

FILE NAME = c:\projects\ed06227\plan\pln06227a.dgn	USER NAME = alfordb	DESIGNED -	REVISED -
		DRAWN -	REVISED -
	PLOT SCALE = 50.0000 ' / IN.	CHECKED -	REVISED -
	PLOT DATE = 4/24/2008	DATE -	REVISED -

STATE OF ILLINOIS
DEPARTMENT OF TRANSPORTATION

TYPICAL SECTIONS

SCALE: | SHEET NO. OF SHEETS | STA. | TO STA.

F.A.I. RTE.	SECTION	COUNTY	TOTAL SHEETS	SHEET NO.
270	60-(1,2,3,4)RS-2	MADISON	193	9
		CONTRACT NO. 76A90		
FED. ROAD DIST. NO.	ILLINOIS	FED. AID PROJECT		