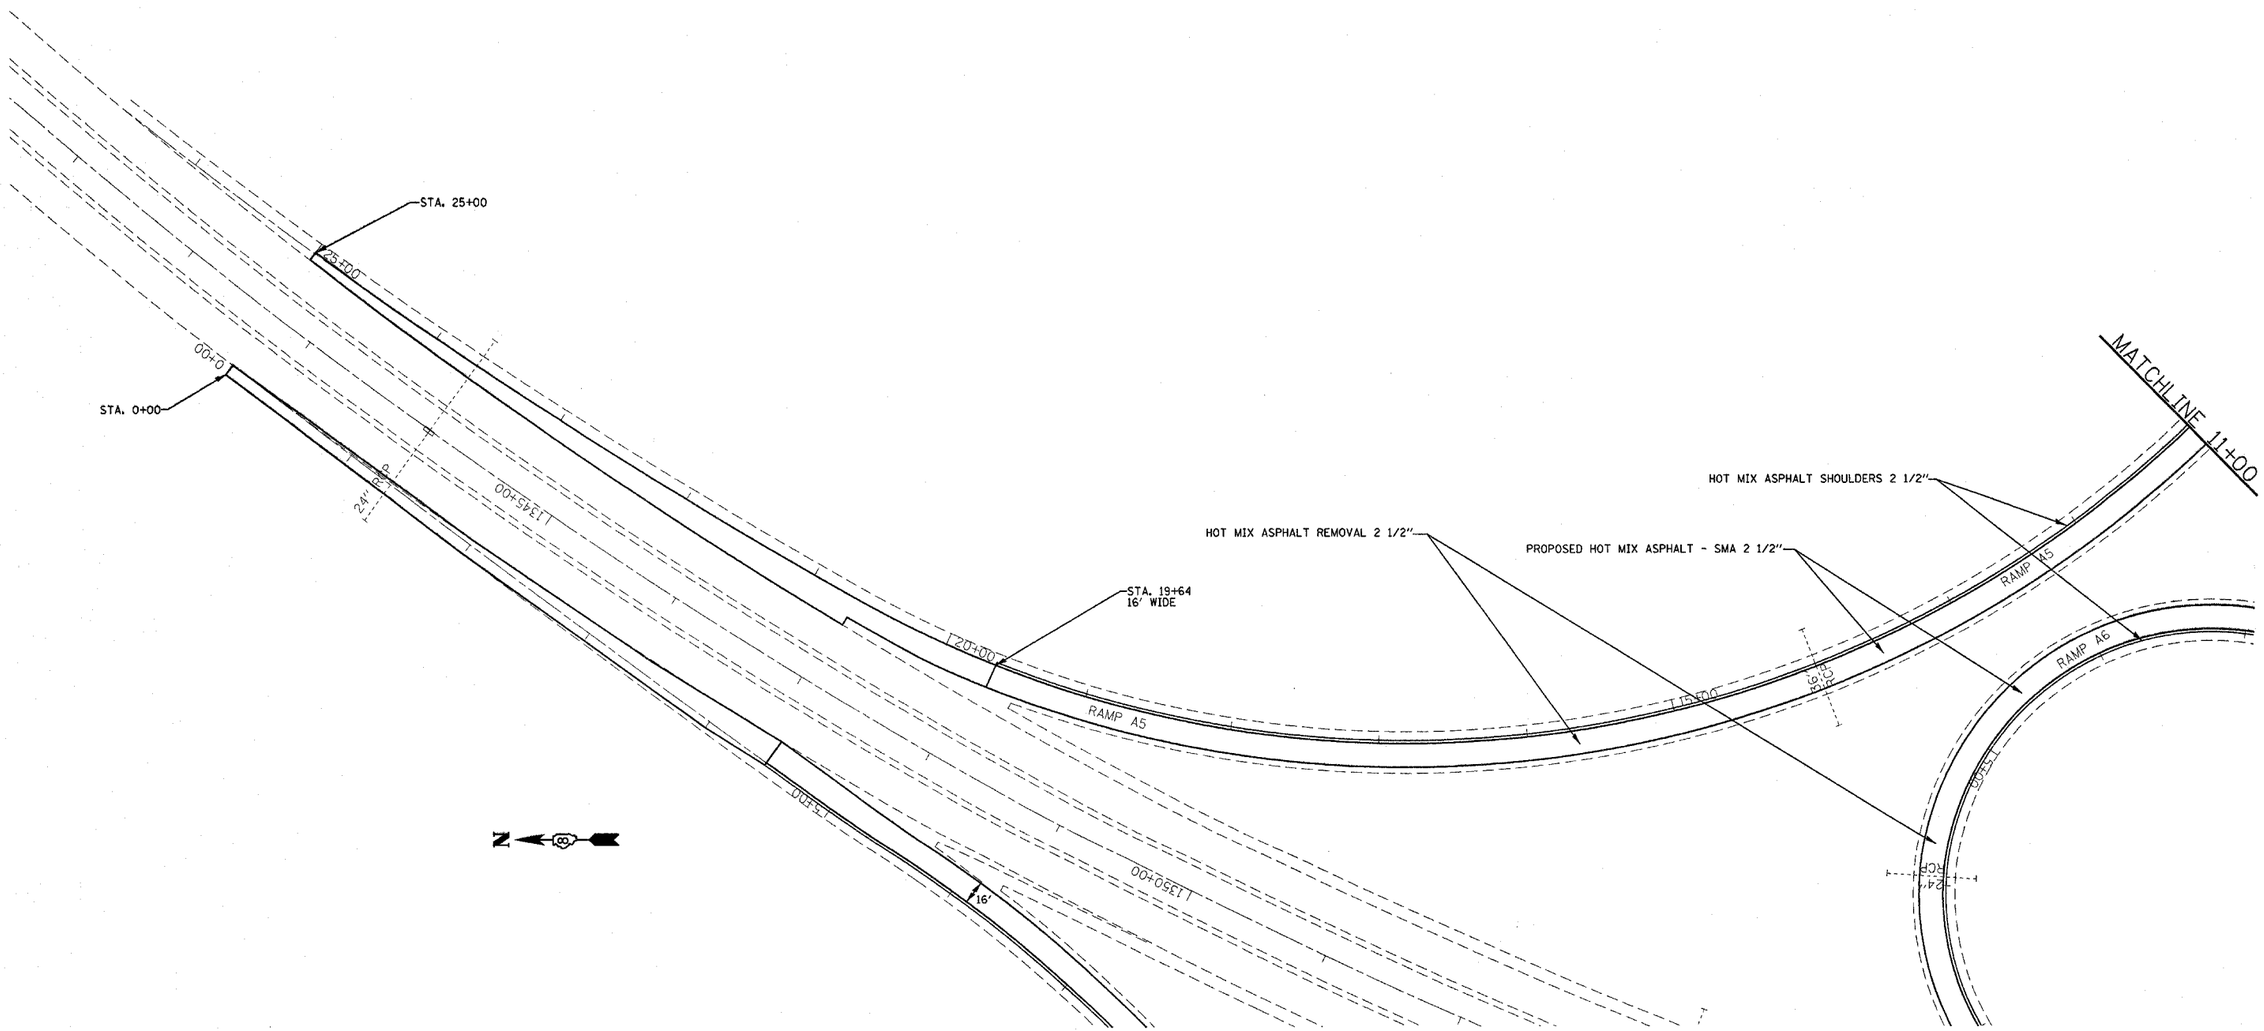

FILE NAME = c:\projects\ed06207\plan\pln06207a.dgn	USER NAME = alfordb	DESIGNED -	REVISED -	**STATE OF ILLINOIS DEPARTMENT OF TRANSPORTATION**	**PLAN SHEET RAMP A5**				F.A.I. RTE.	SECTION	COUNTY	TOTAL SHEETS	SHEET NO.
		DRAWN -	REVISED -						270	60-(1,2,3,4)RS-2	MADISON	193	62
	PLOT SCALE = 50.0000 ' / IN.	CHECKED -	REVISED -								CONTRACT NO. 76A90		
	PLOT DATE = 4/24/2008	DATE -	REVISED -		SCALE:	SHEET NO. OF SHEETS	STA.	TO STA.	FED. ROAD DIST. NO.	ILLINOIS	FED. AID PROJECT		