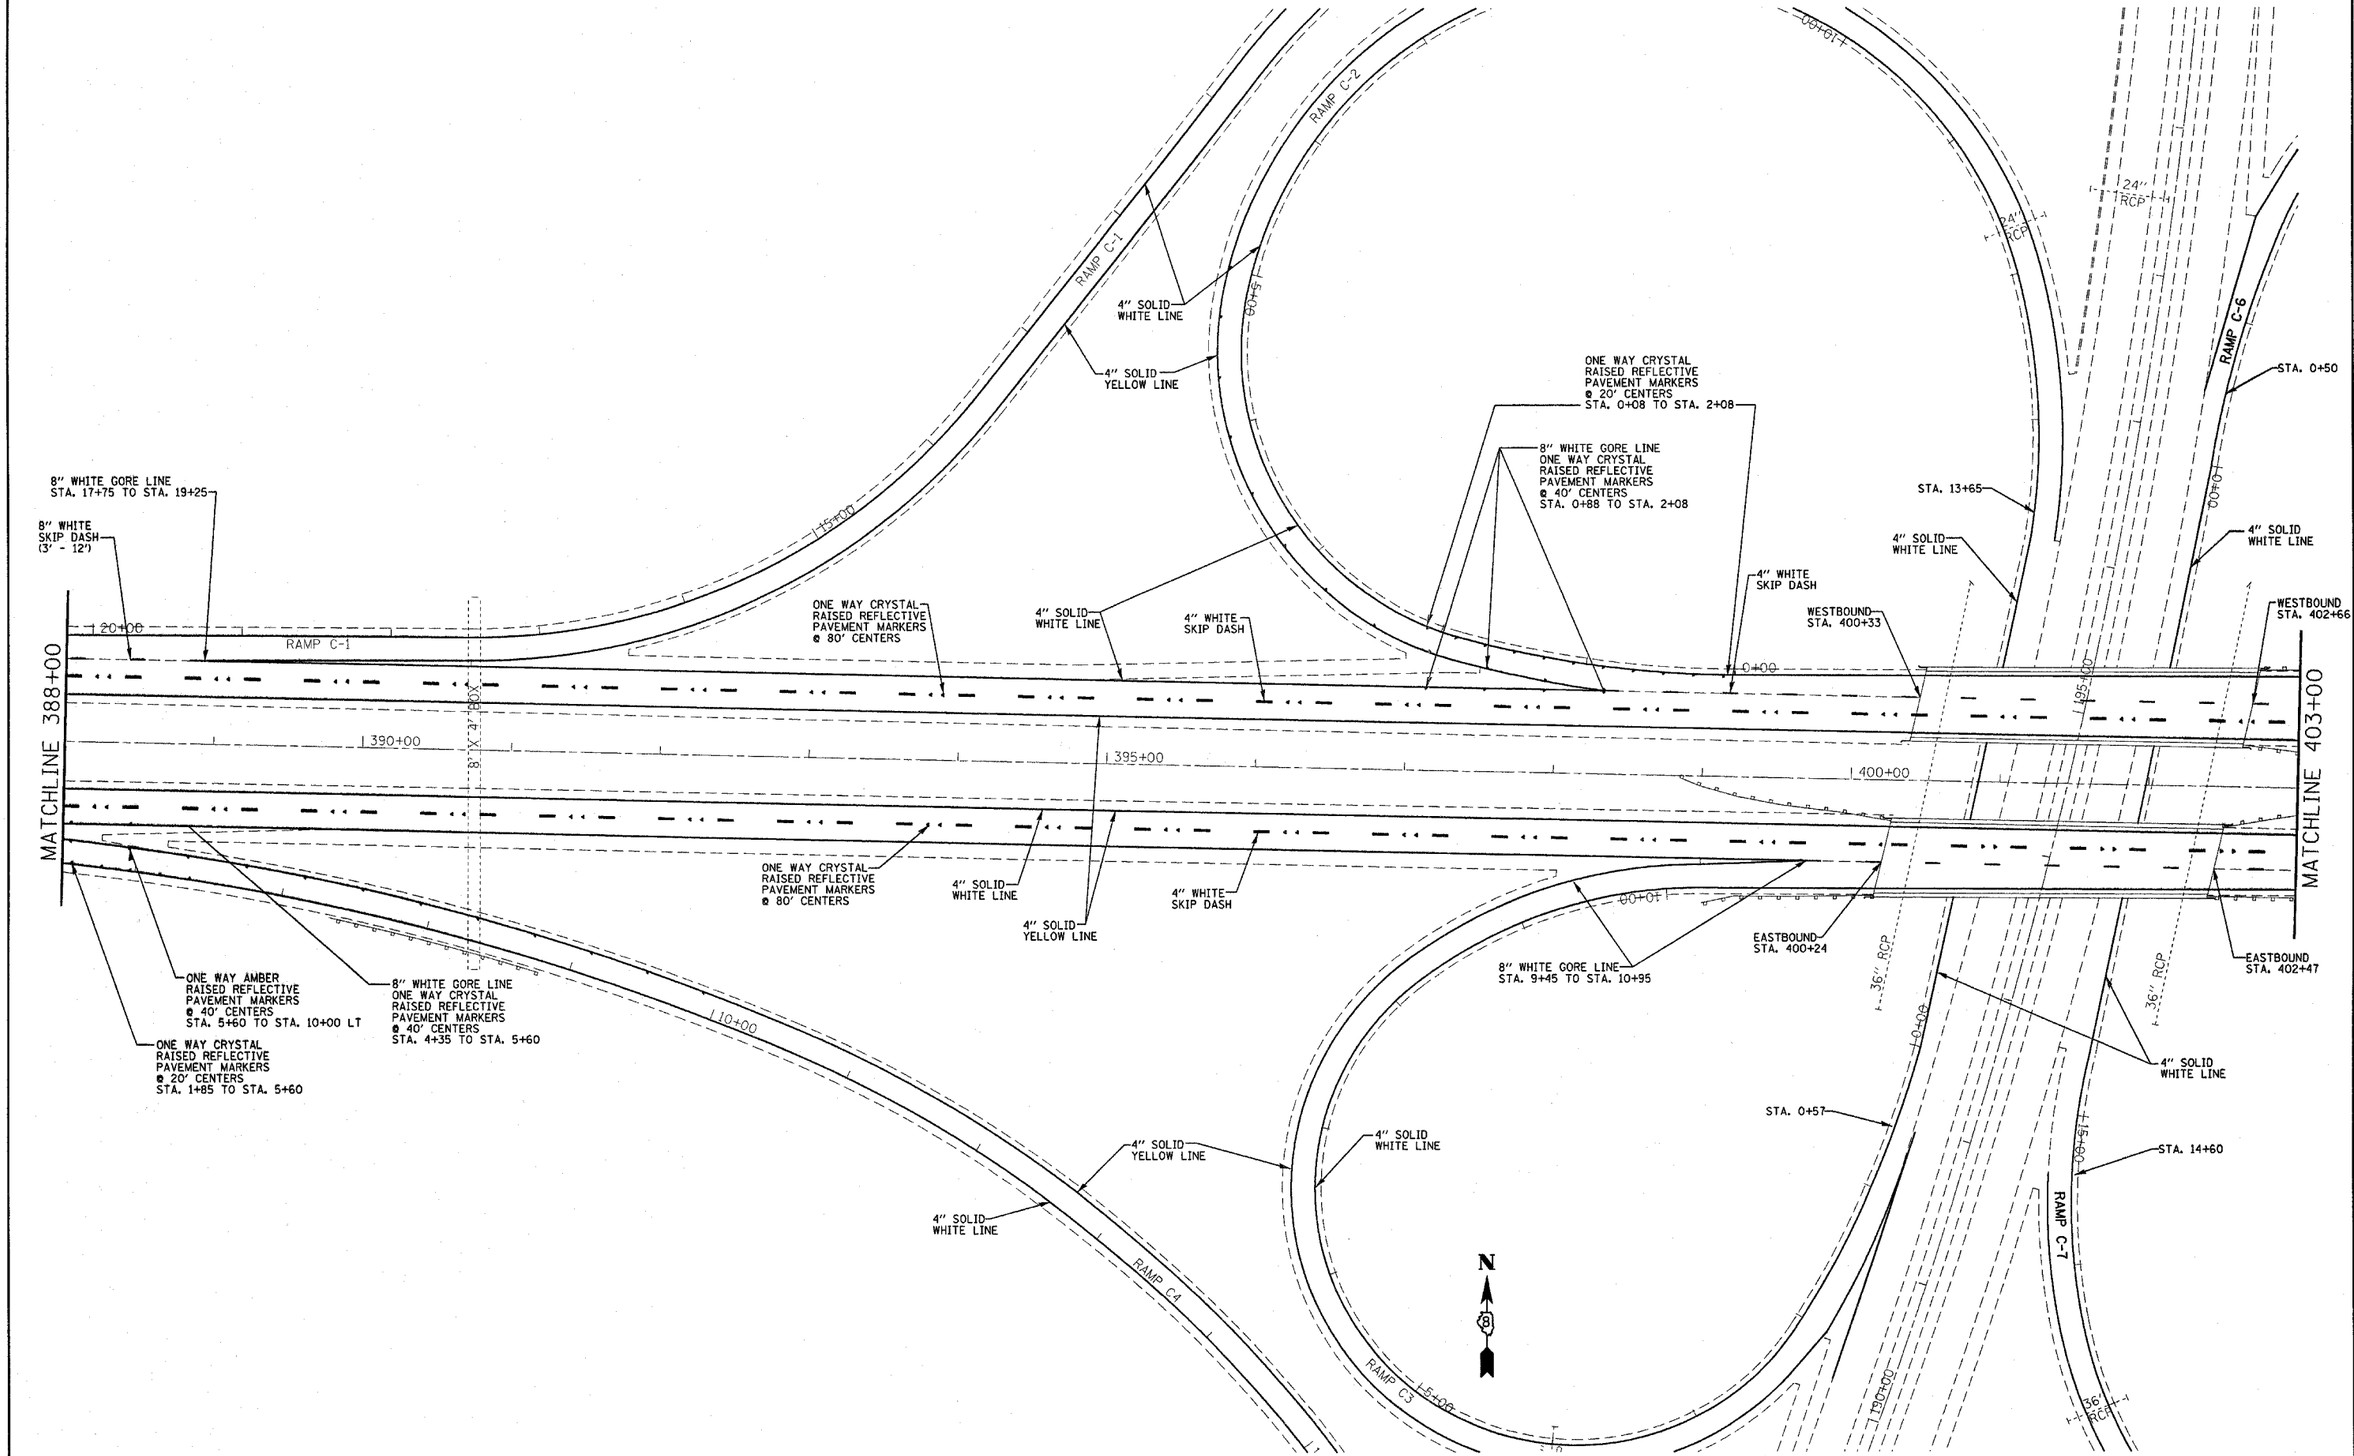


| | | | |
|---|---|---|---|
| FILE NAME = c:\projects\ed26207\plan\pmk26207a.dgn | USER NAME = alfordb | DESIGNED - | REVISED - |
| | | DRAWN - | REVISED - |
| | PLOT SCALE = 50.0000 ' / IN. | CHECKED - | REVISED - |
| | PLOT DATE = 4/23/2008 | DATE - | REVISED - |

**STATE OF ILLINOIS**
**DEPARTMENT OF TRANSPORTATION**

**PROPOSED PAVEMENT MARKING SHEET**
**I-270 MAINLINE**

SCALE: | SHEET NO. OF SHEETS | STA. TO STA.

| F.A.I. RTE. | SECTION | COUNTY | TOTAL SHEETS | SHEET NO. |
|---|---|---|---|---|
| 270 | 60-(1,2,3,4)RS-2 | MADISON | 193 | 112 |
| | | CONTRACT NO. 76A90 | | |
| FED. ROAD DIST. NO. | ILLINOIS | FED. AID PROJECT | | |