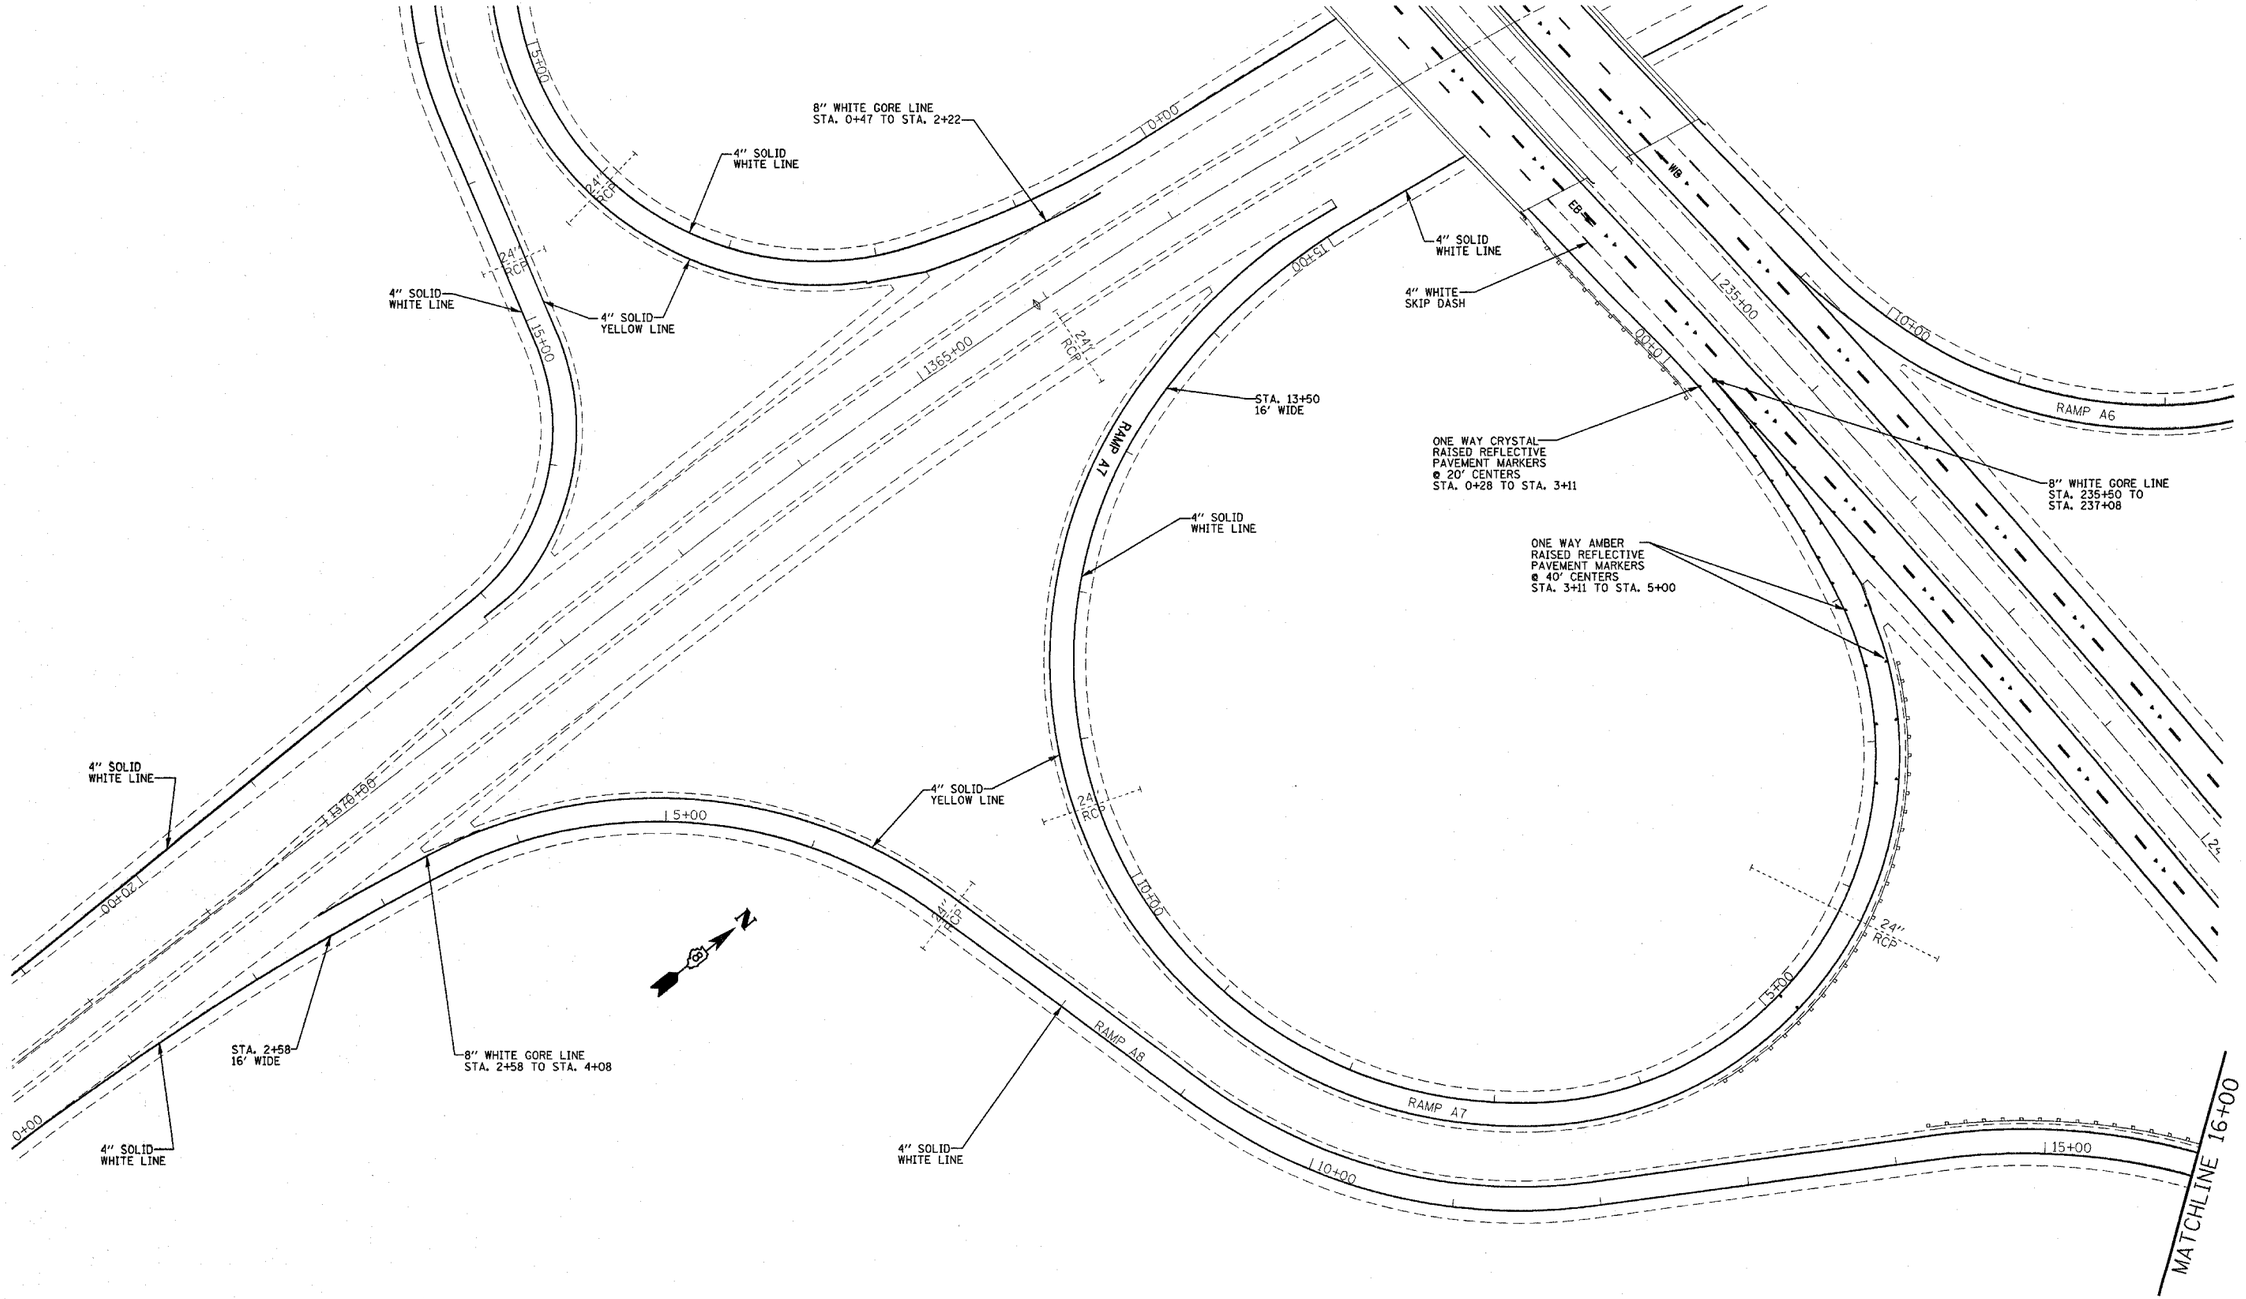

FILE NAME = c:\projects\ed06207\plan\pmk06207a.dgn	USER NAME = alfordo	DESIGNED -	REVISED -
		DRAWN -	REVISED -
	PLOT SCALE = 50.0000 ' / IN.	CHECKED -	REVISED -
	PLOT DATE = 4/23/2008	DATE -	REVISED -

STATE OF ILLINOIS
DEPARTMENT OF TRANSPORTATION

PROPOSED PAVEMENT MARKING SHEET
RAMPS A7+A8

SCALE: | SHEET NO. OF SHEETS | STA. | TO STA.

F.A.I. RTE.	SECTION	COUNTY	TOTAL SHEETS	SHEET NO.
270	60-(1,2,3,4)RS-2	MADISON	193	130
		CONTRACT NO. 76A90		
FED. ROAD DIST. NO.	ILLINOIS	FED. AID PROJECT		