| PLAN | SURVEYED | DATE |
|---|---|---|
| | PLOTTED | |
| NOTE BOOK | ALIGNMENT CHECKED | BY |
| NO. | GRADES CHECKED | |
| | CADD FILE NAME | |

| PROFILE | SURVEYED | BY |
|---|---|---|
| | PLOTTED | |
| NOTE BOOK | GRADES CHECKED | |
| NO. | STRUCTURE NO(TATN)S CHKD | |

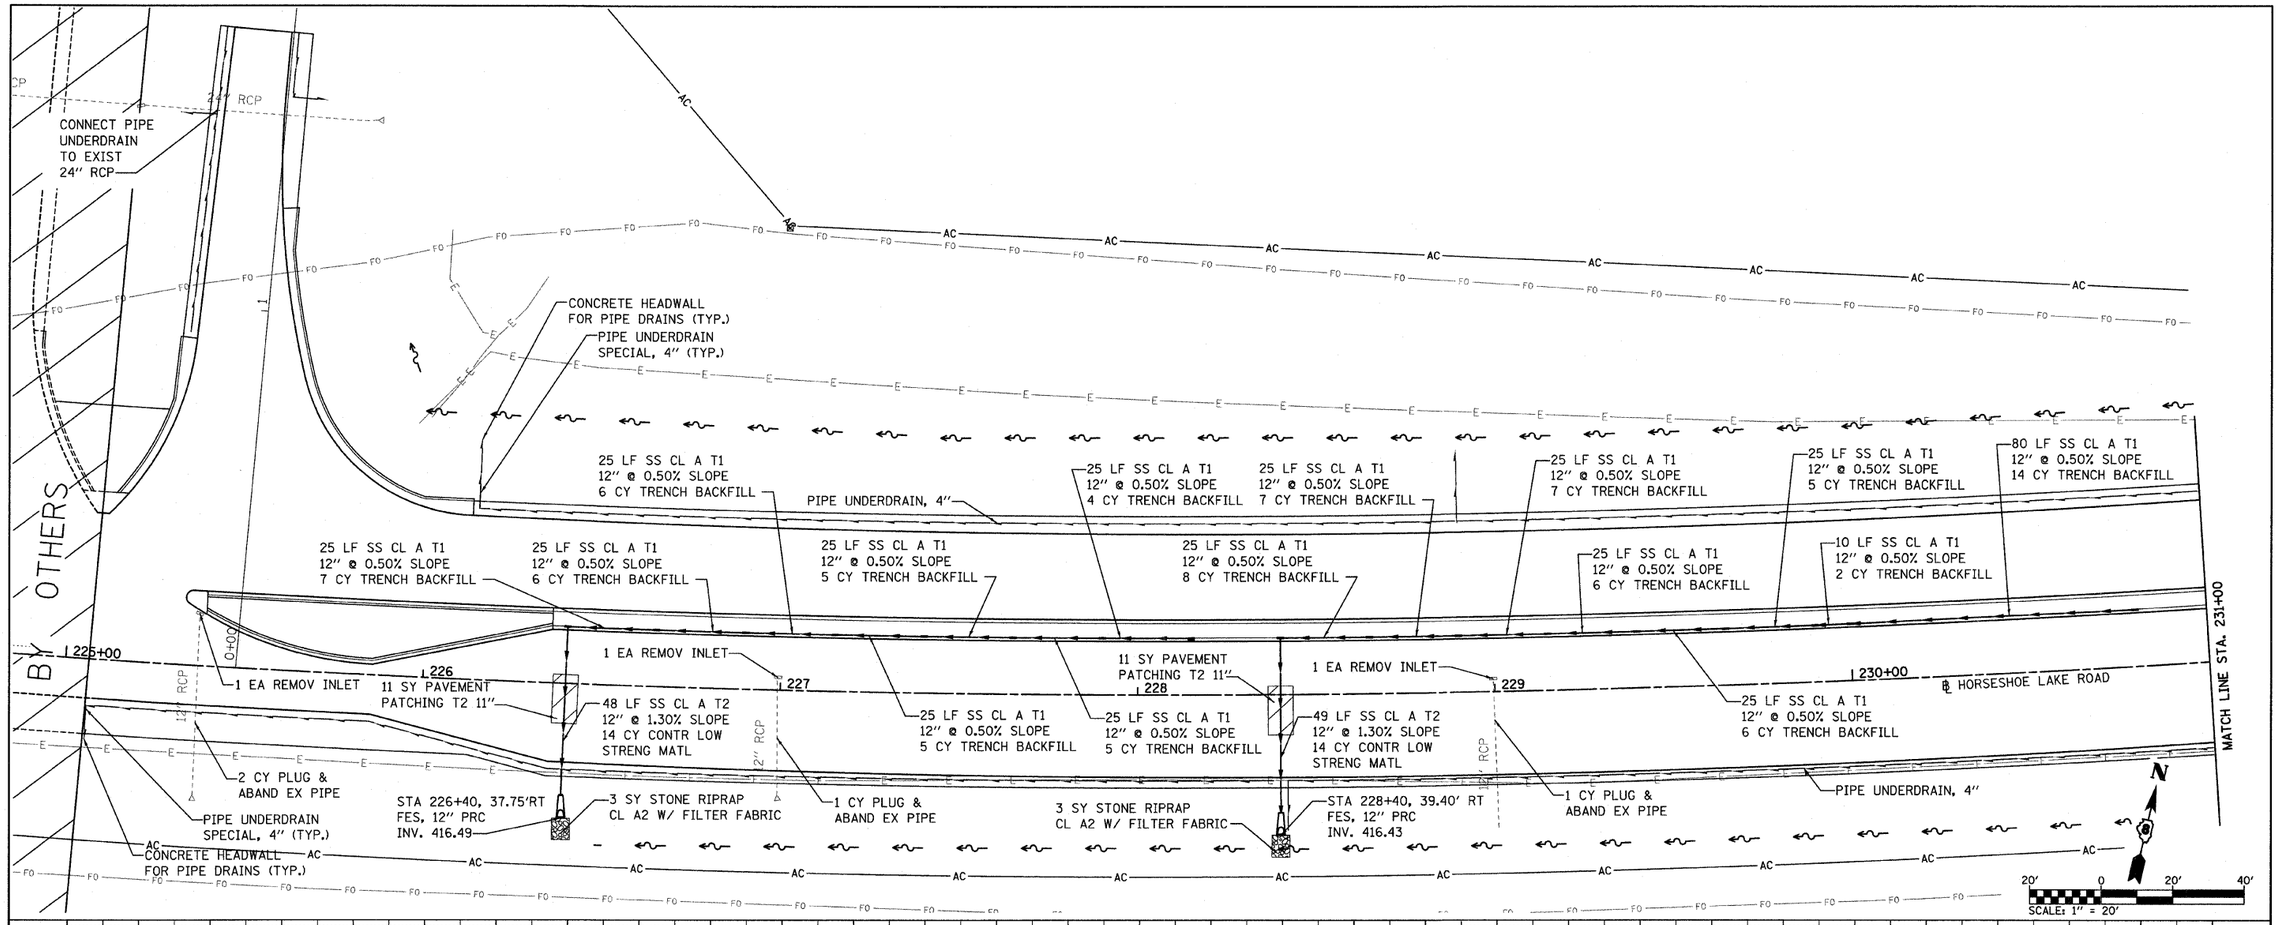


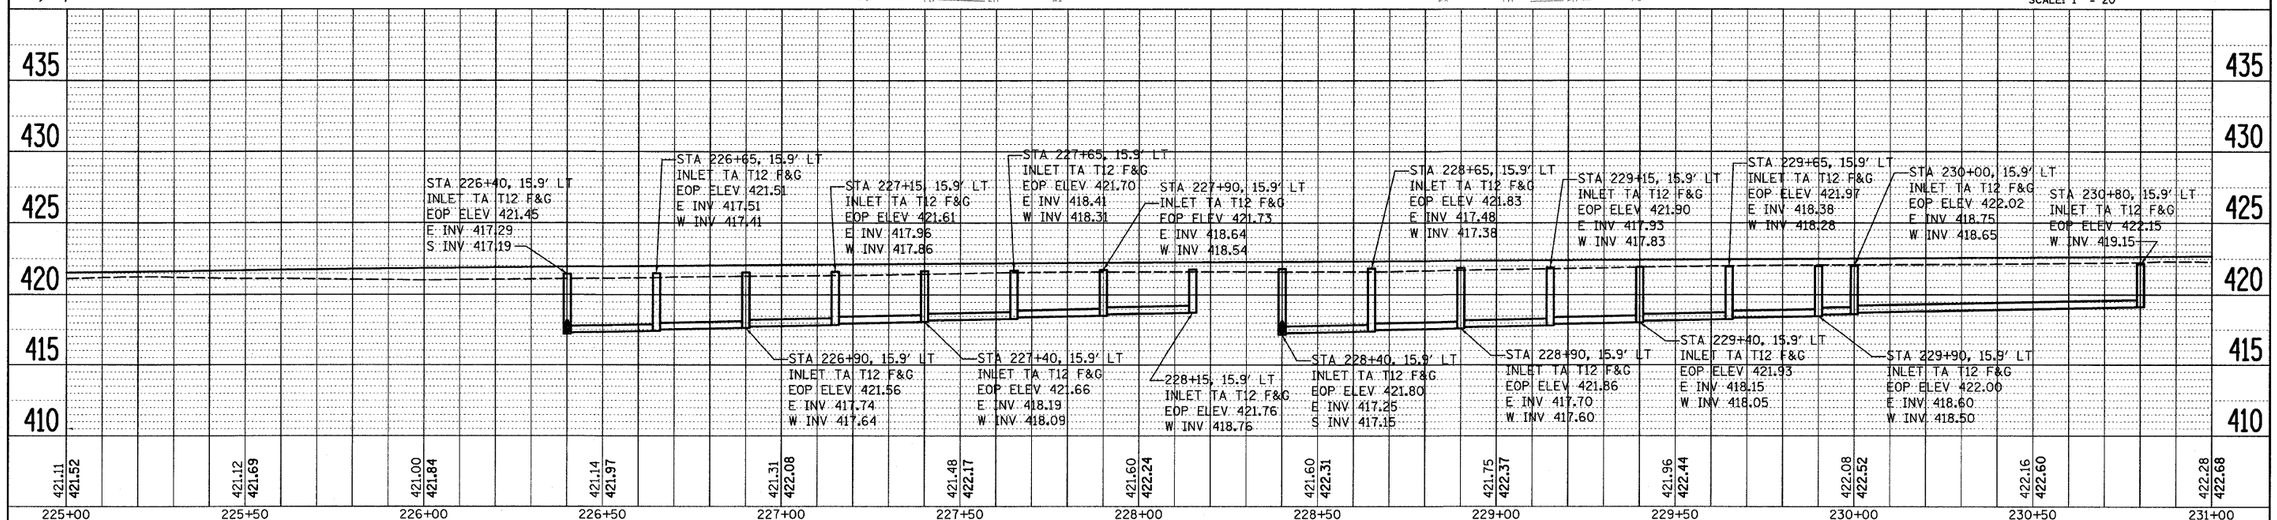


| FILE NAME = | USER NAME = $USER$ | DESIGNED - | REVISED - |
|---|---|---|---|
| H:\P\25004\Technical Production\Civil\W017-Microstation\Drnge2a.dgn | | DRAWN - | REVISED - |
| | PLOT SCALE = 20.0000 ' / IN. | CHECKED - | REVISED - |
| | PLOT DATE = 3/14/2008 | DATE - | REVISED - |

**STATE OF ILLINOIS**
**DEPARTMENT OF TRANSPORTATION**

**HORSESHOE LAKE ROAD**
**DRAINAGE PLAN SHEETS**

SCALE: 1" = 20' | SHEET NO. 1 OF 3 SHEETS | STA. 225+00.00 TO STA. 231+00.00

| F.A.U. RTE. | SECTION | COUNTY | TOTAL SHEETS | SHEET NO. |
|---|---|---|---|---|
| 9111 | 73-15TS | MADISON | 64 | 26 |
| | | CONTRACT NO. 76B22 | | |
| FED. ROAD DIST. NO. | ILLINOIS | FED. AID PROJECT | | |