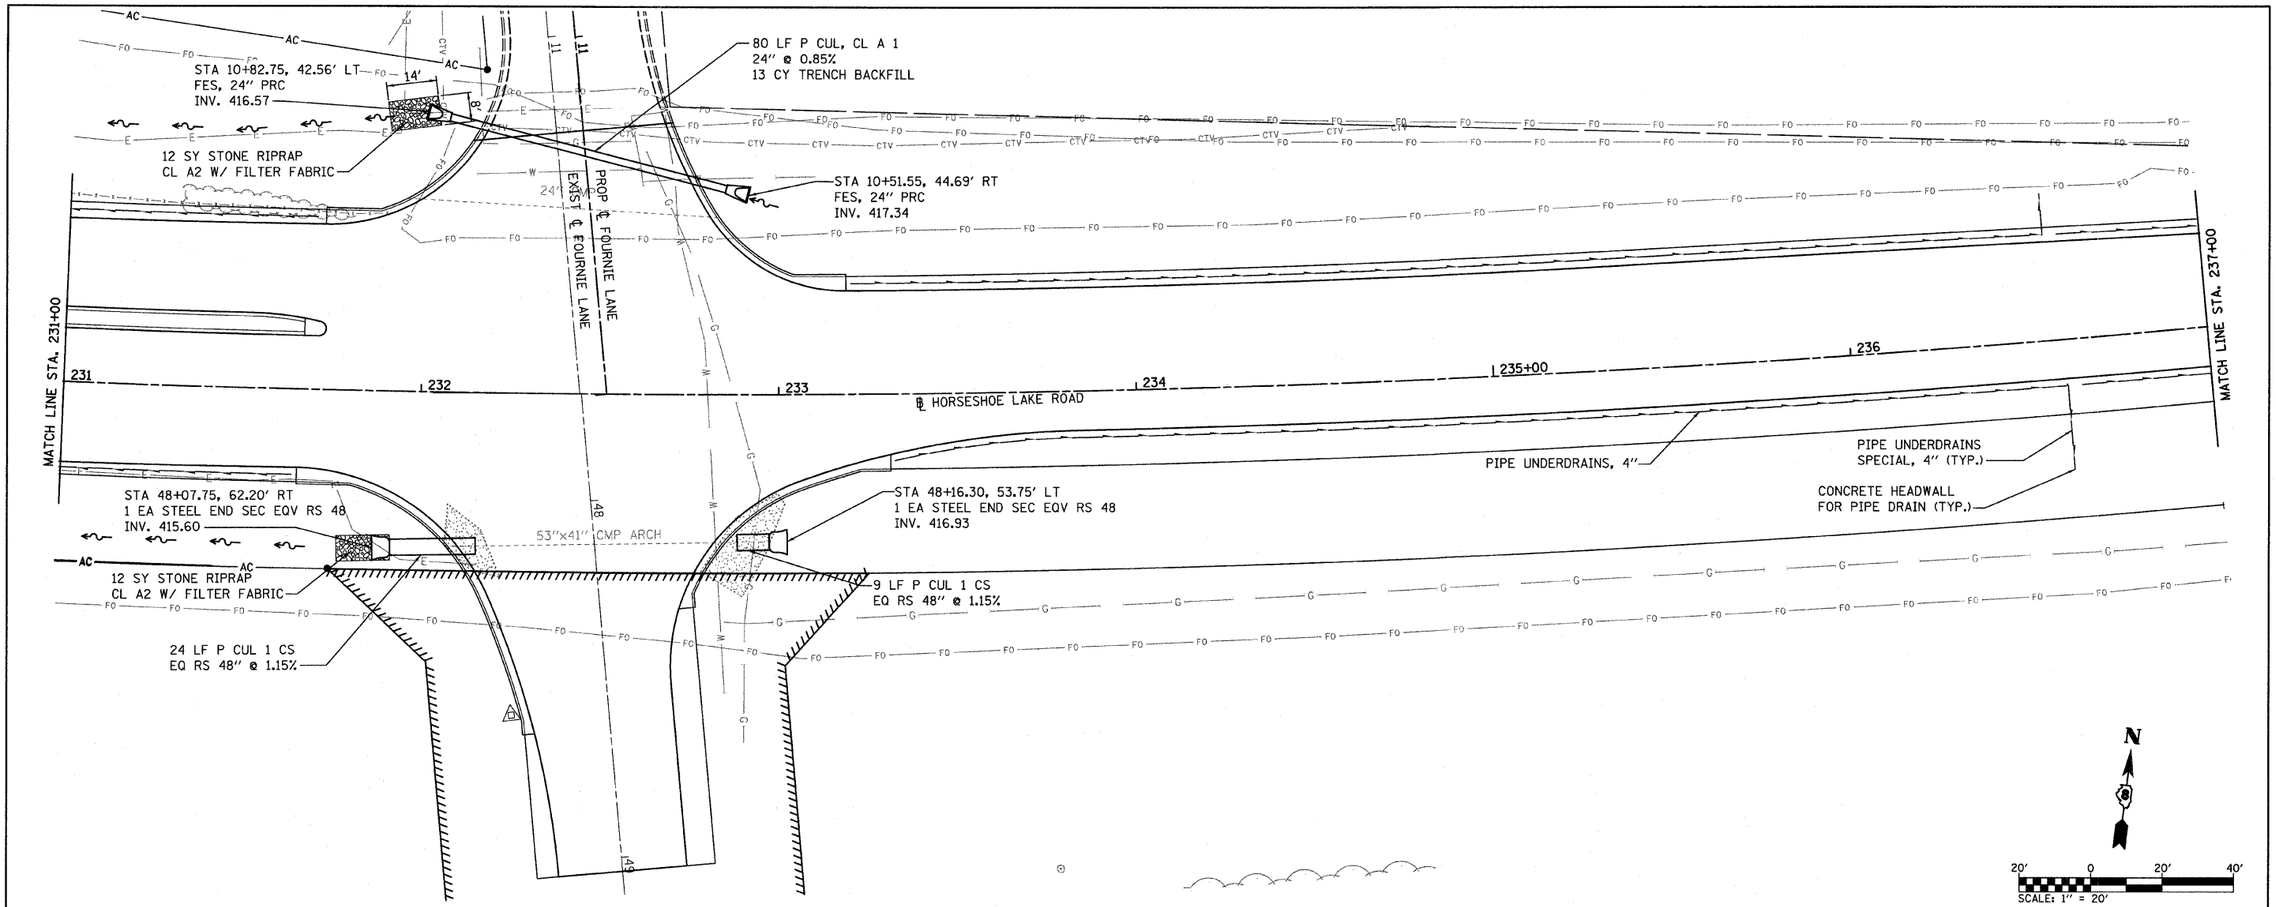

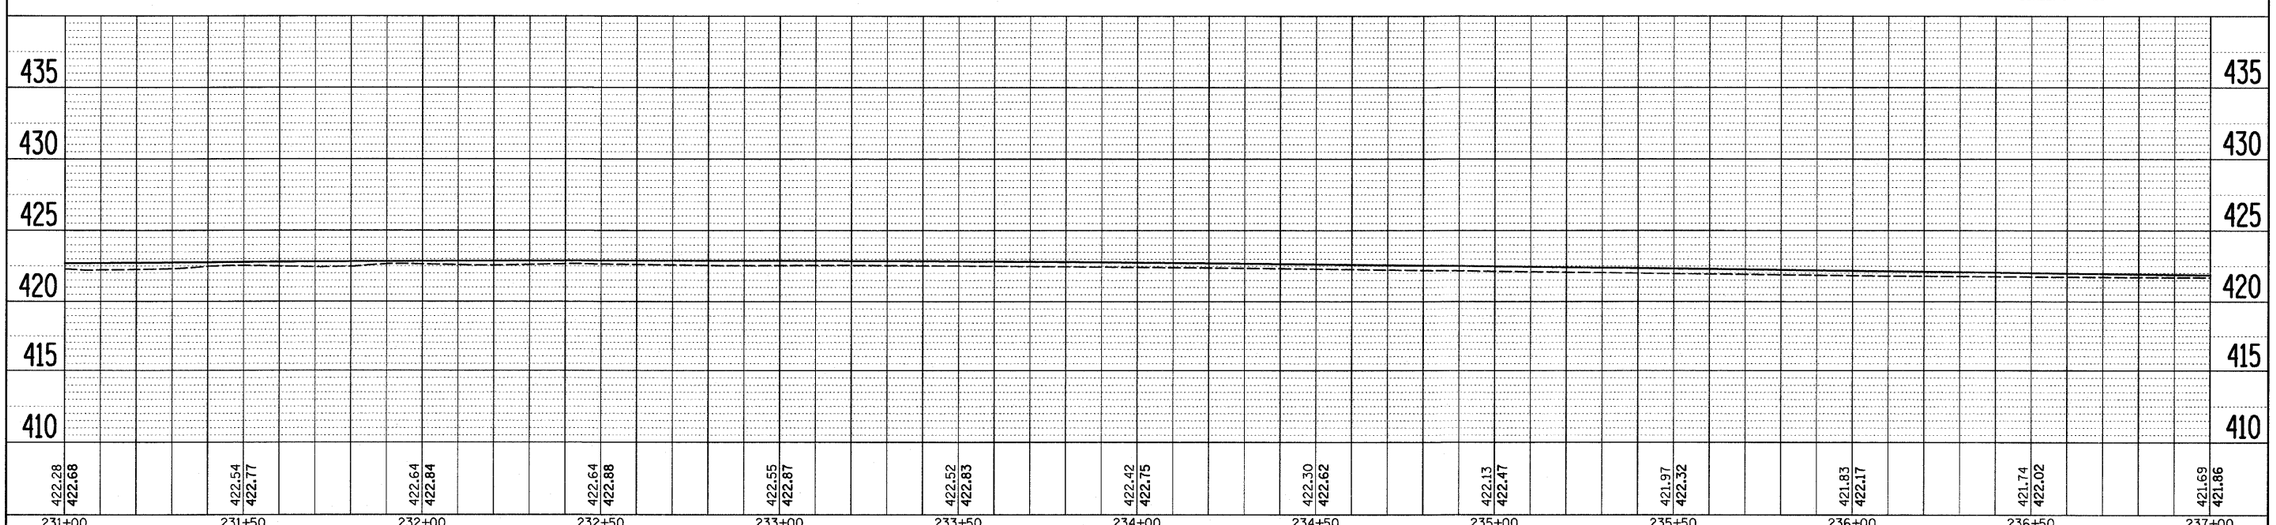

PLAN — NOTE BOOK NO. ____ — SURVEYED ____ PLOTTED ____ ALIGNMENT CHECKED ____ RT. OF WAY CHECKED ____ CADD FILE NAME ____ — BY ____ DATE ____

PROFILE — NOTE BOOK NO. ____ — SURVEYED ____ PLOTTED ____ GRADES CHECKED ____ B.M. NOTED ____ STRUCTURE NOTAT'NS CHKD ____ — BY ____ DATE ____

FILE NAME = H:\P\25004\Technical Production\Civil\W017\Microstation\Drnoa2a.dgn	USER NAME = $USER$	DESIGNED -	REVISED -
	PLOT SCALE = 20.0000 ' / IN.	DRAWN -	REVISED -
	PLOT DATE = 3/14/2008	CHECKED -	REVISED -
		DATE -	REVISED -

STATE OF ILLINOIS
DEPARTMENT OF TRANSPORTATION

HORSESHOE LAKE ROAD
DRAINAGE PLAN SHEETS

SCALE: 1" = 20' | SHEET NO. 2 OF 3 SHEETS | STA. 231+00.00 TO STA. 237+00.00

F.A.U. RTE.	SECTION	COUNTY	TOTAL SHEETS	SHEET NO.
9111	73-15TS	MADISON	64	27
		CONTRACT NO. 76B22		
FED. ROAD DIST. NO.	ILLINOIS	FED. AID PROJECT		