FINAL SURVEY	SURVEYED	BY	DATE
	PLOTTED		
NOTE BOOK	TEMPLATE		
	AREAS		
NO.	AREAS CHECKED		

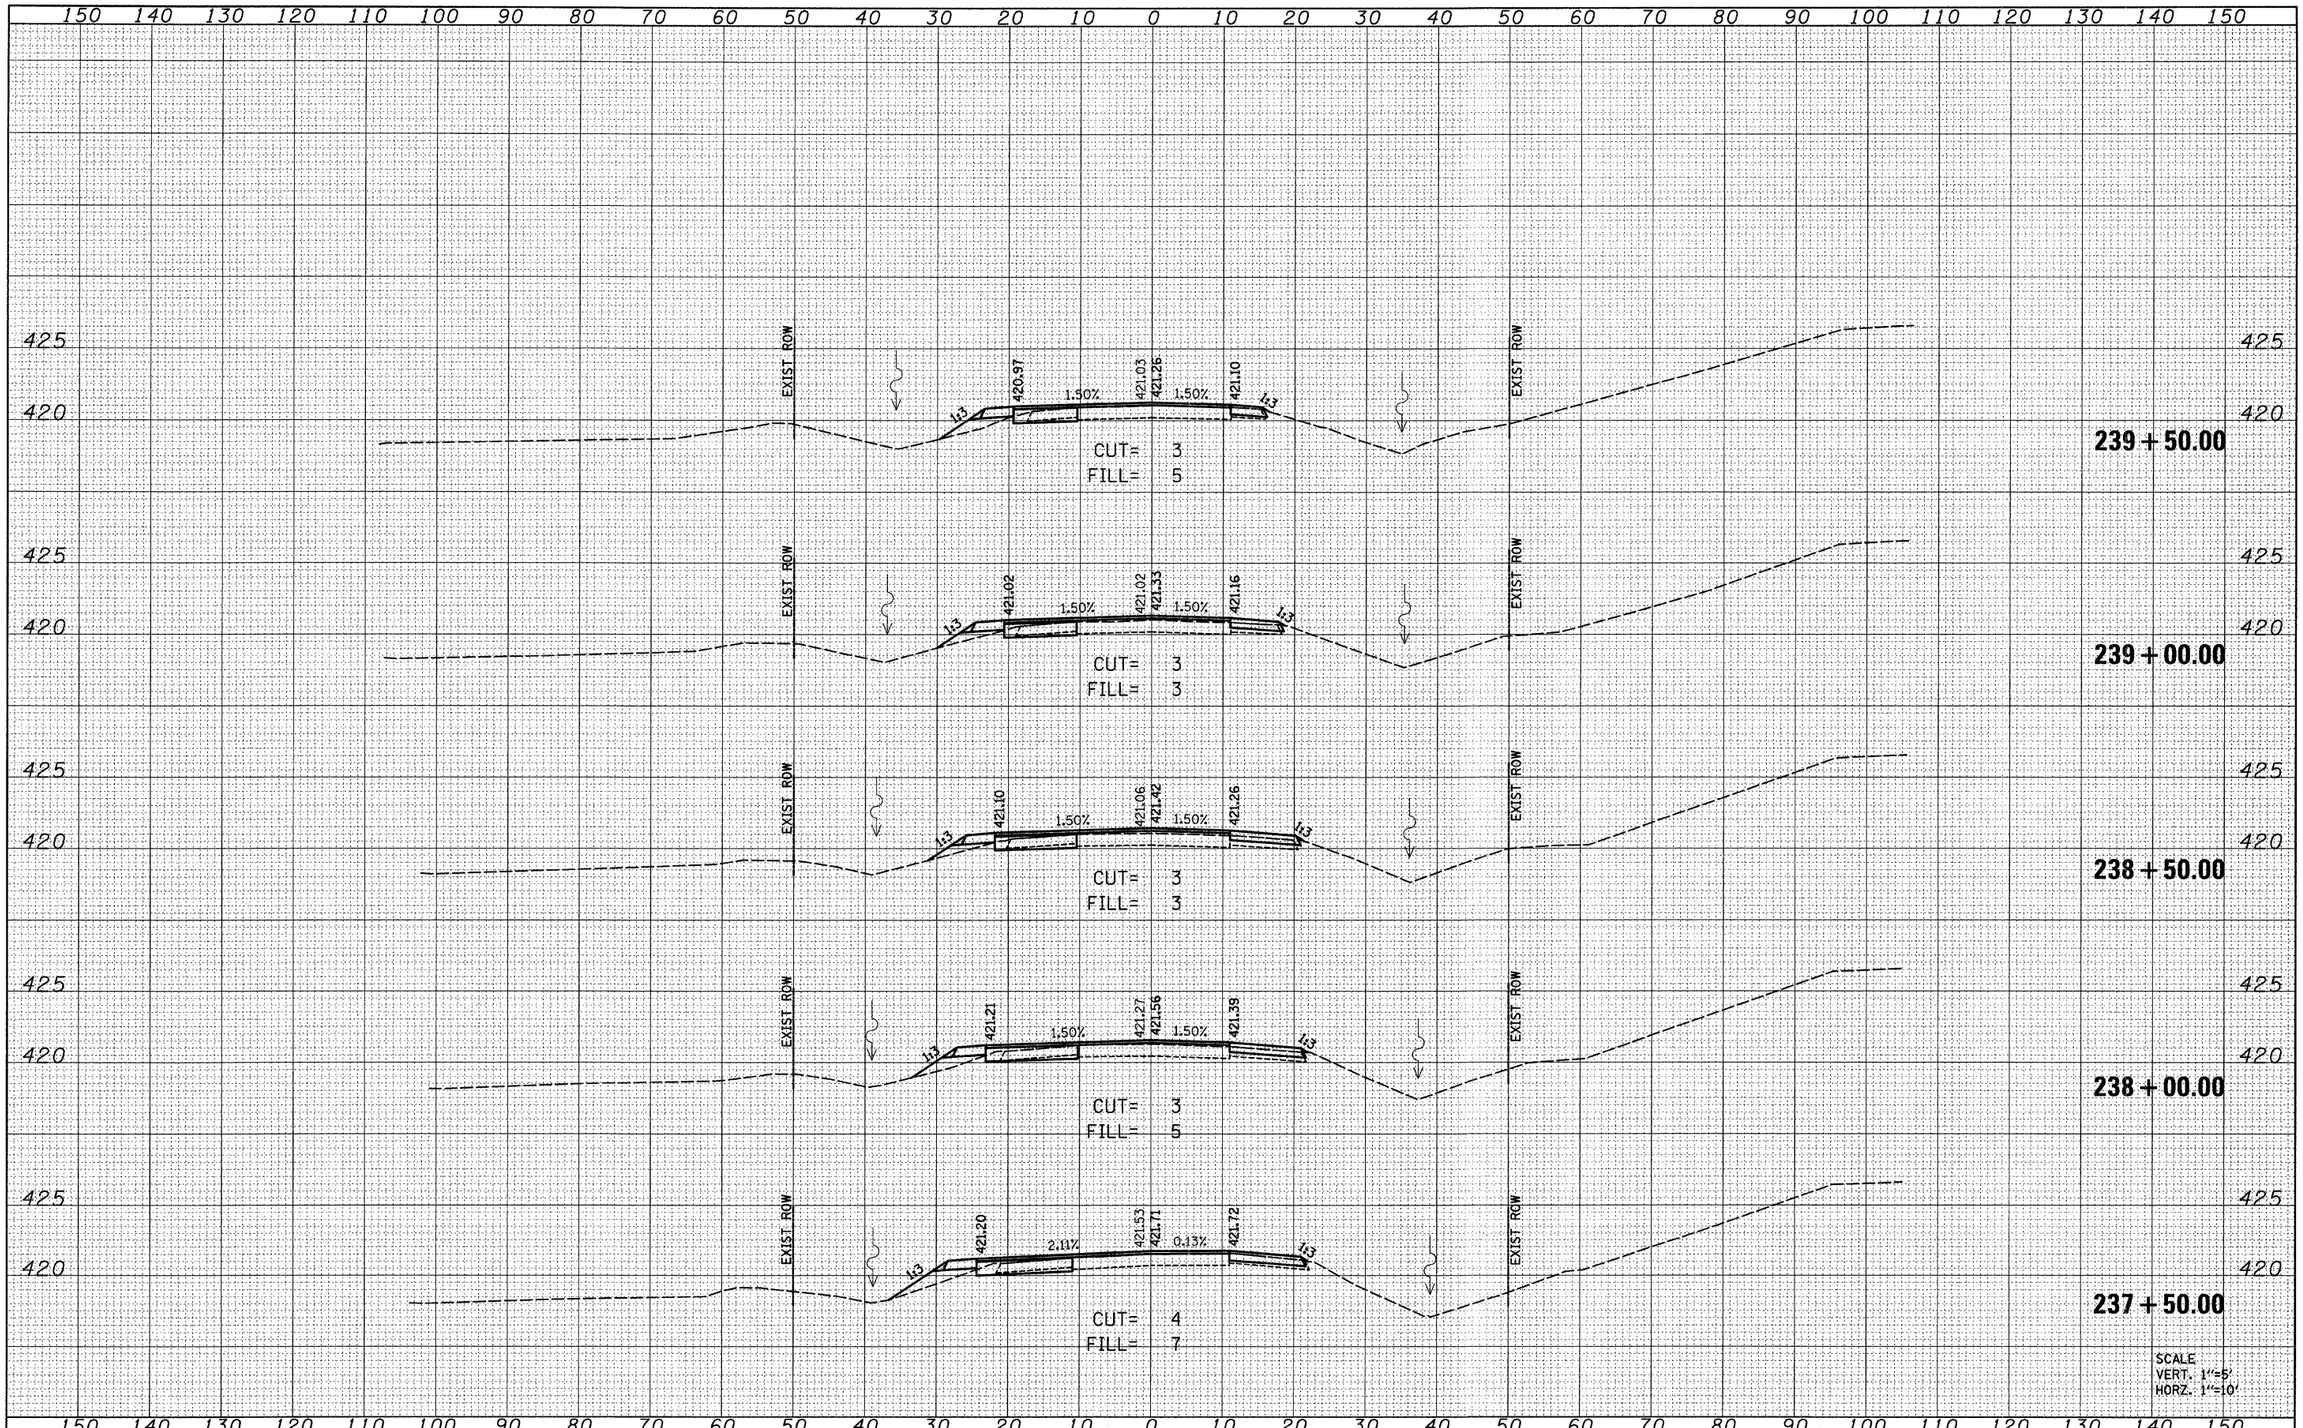

ORIGINAL SURVEY	SURVEYED	BY	DATE
	PLOTTED		
NOTE BOOK	TEMPLATE		
	AREAS		
NO.	AREAS CHECKED		

FILE NAME = H:\P\25024\Technical Production\Civil\WO17\Microstation\xssht1loo2.dgn	USER NAME = $USER$	DESIGNED -	REVISED -
		DRAWN -	REVISED -
	PLOT SCALE = 10.0000 ' / IN.	CHECKED -	REVISED -
	PLOT DATE = 3/14/2008	DATE -	REVISED -

STATE OF ILLINOIS
DEPARTMENT OF TRANSPORTATION

CROSS SECTIONS HORSESHOE LAKE ROAD

SCALE: | SHEET NO. 8 OF 10 SHEETS | STA. 237+50.00 TO STA. 239+50.00

F.A.U RTE.	SECTION	COUNTY	TOTAL SHEETS	SHEET NO.
9111	75-15TS	MADISON	64	62
		CONTRACT NO. 76B22		
FED. ROAD DIST. NO.	ILLINOIS	FED. AID PROJECT		