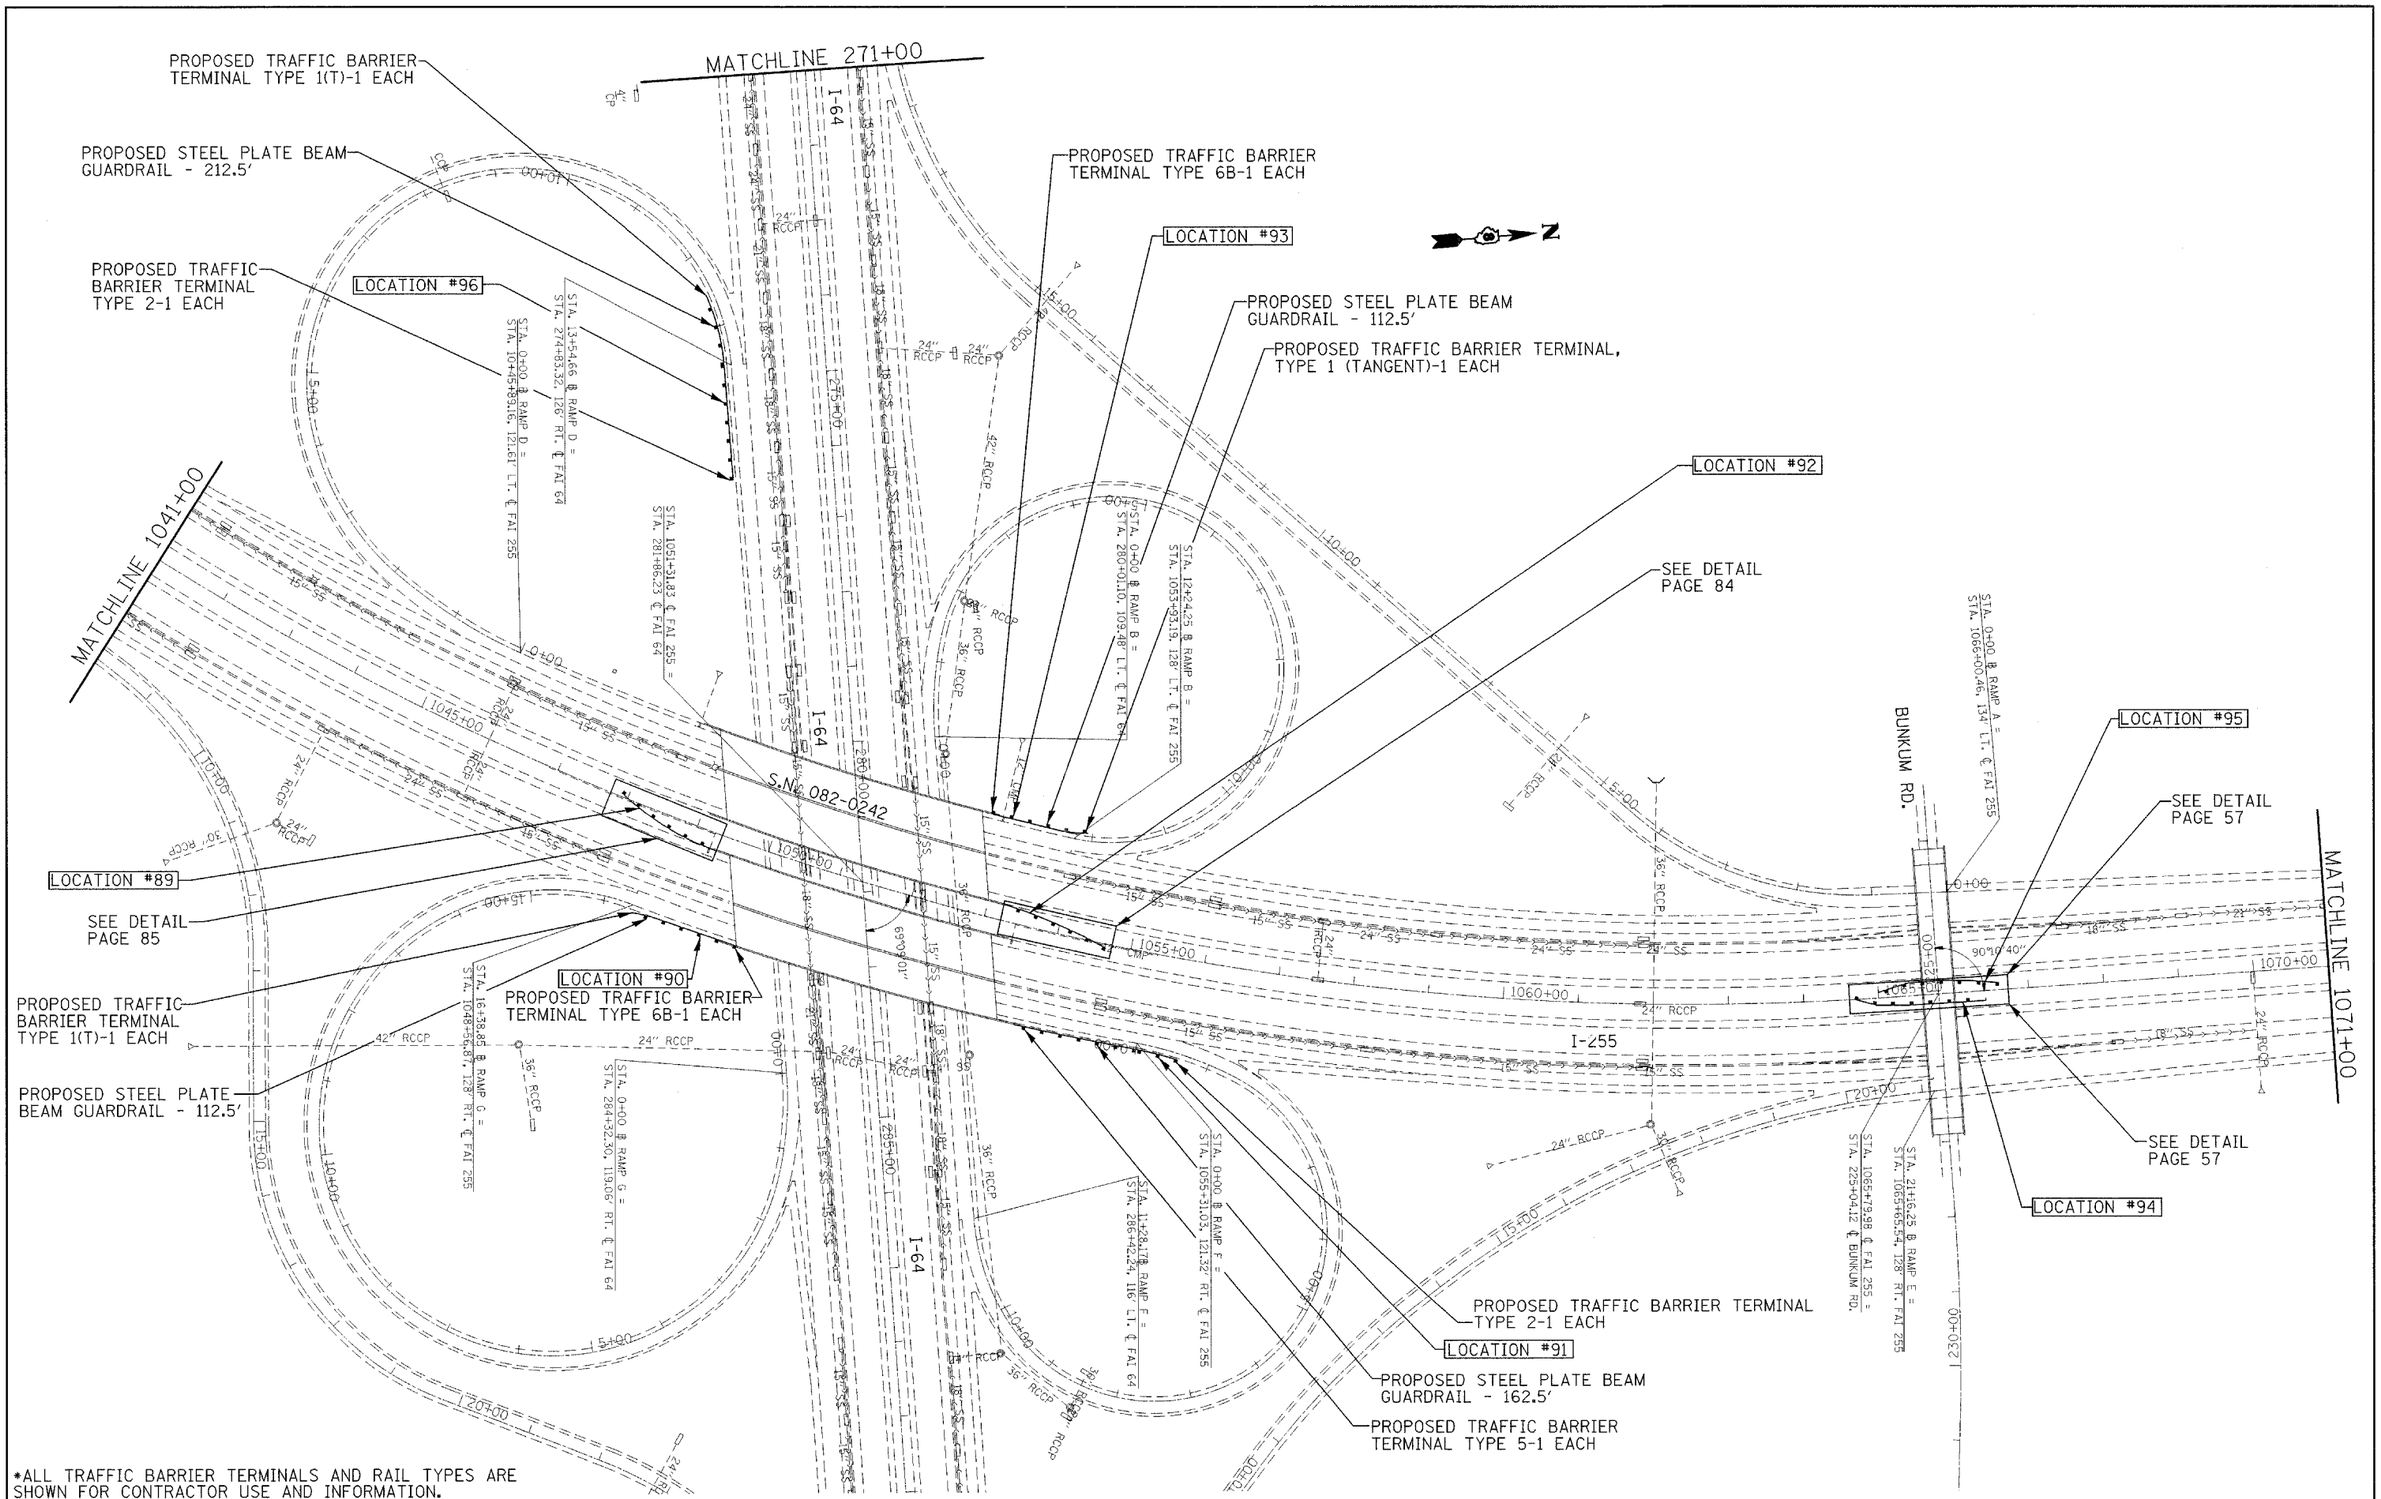


*ALL TRAFFIC BARRIER TERMINALS AND RAIL TYPES ARE SHOWN FOR CONTRACTOR USE AND INFORMATION.

| | | | |
|---|---|---|---|
| FILE NAME = c:\projects\ed02108\caddd\pln02108b.dgn | USER NAME = alfordb | DESIGNED - | REVISED - |
| | | DRAWN - | REVISED - |
| | PLOT SCALE = 100.0000 ' / IN. | CHECKED - | REVISED - |
| | PLOT DATE = 3/19/2008 | DATE - | REVISED - |

**STATE OF ILLINOIS**
**DEPARTMENT OF TRANSPORTATION**

**PROPOSED GUARDRAIL REPLACEMENT**
**PLAN SHEETS**

SCALE: | SHEET NO. OF SHEETS | STA. | TO STA.

| F.A.I RTE. | SECTION | COUNTY | TOTAL SHEETS | SHEET NO. |
|---|---|---|---|---|
| 255 | D-8 GUARDRAIL 2008-2 | VARIOUS | 102 | 86 |
| | | CONTRACT NO. 76B48 | | |
| FED. ROAD DIST. NO. | ILLINOIS | FED. AID PROJECT | | |