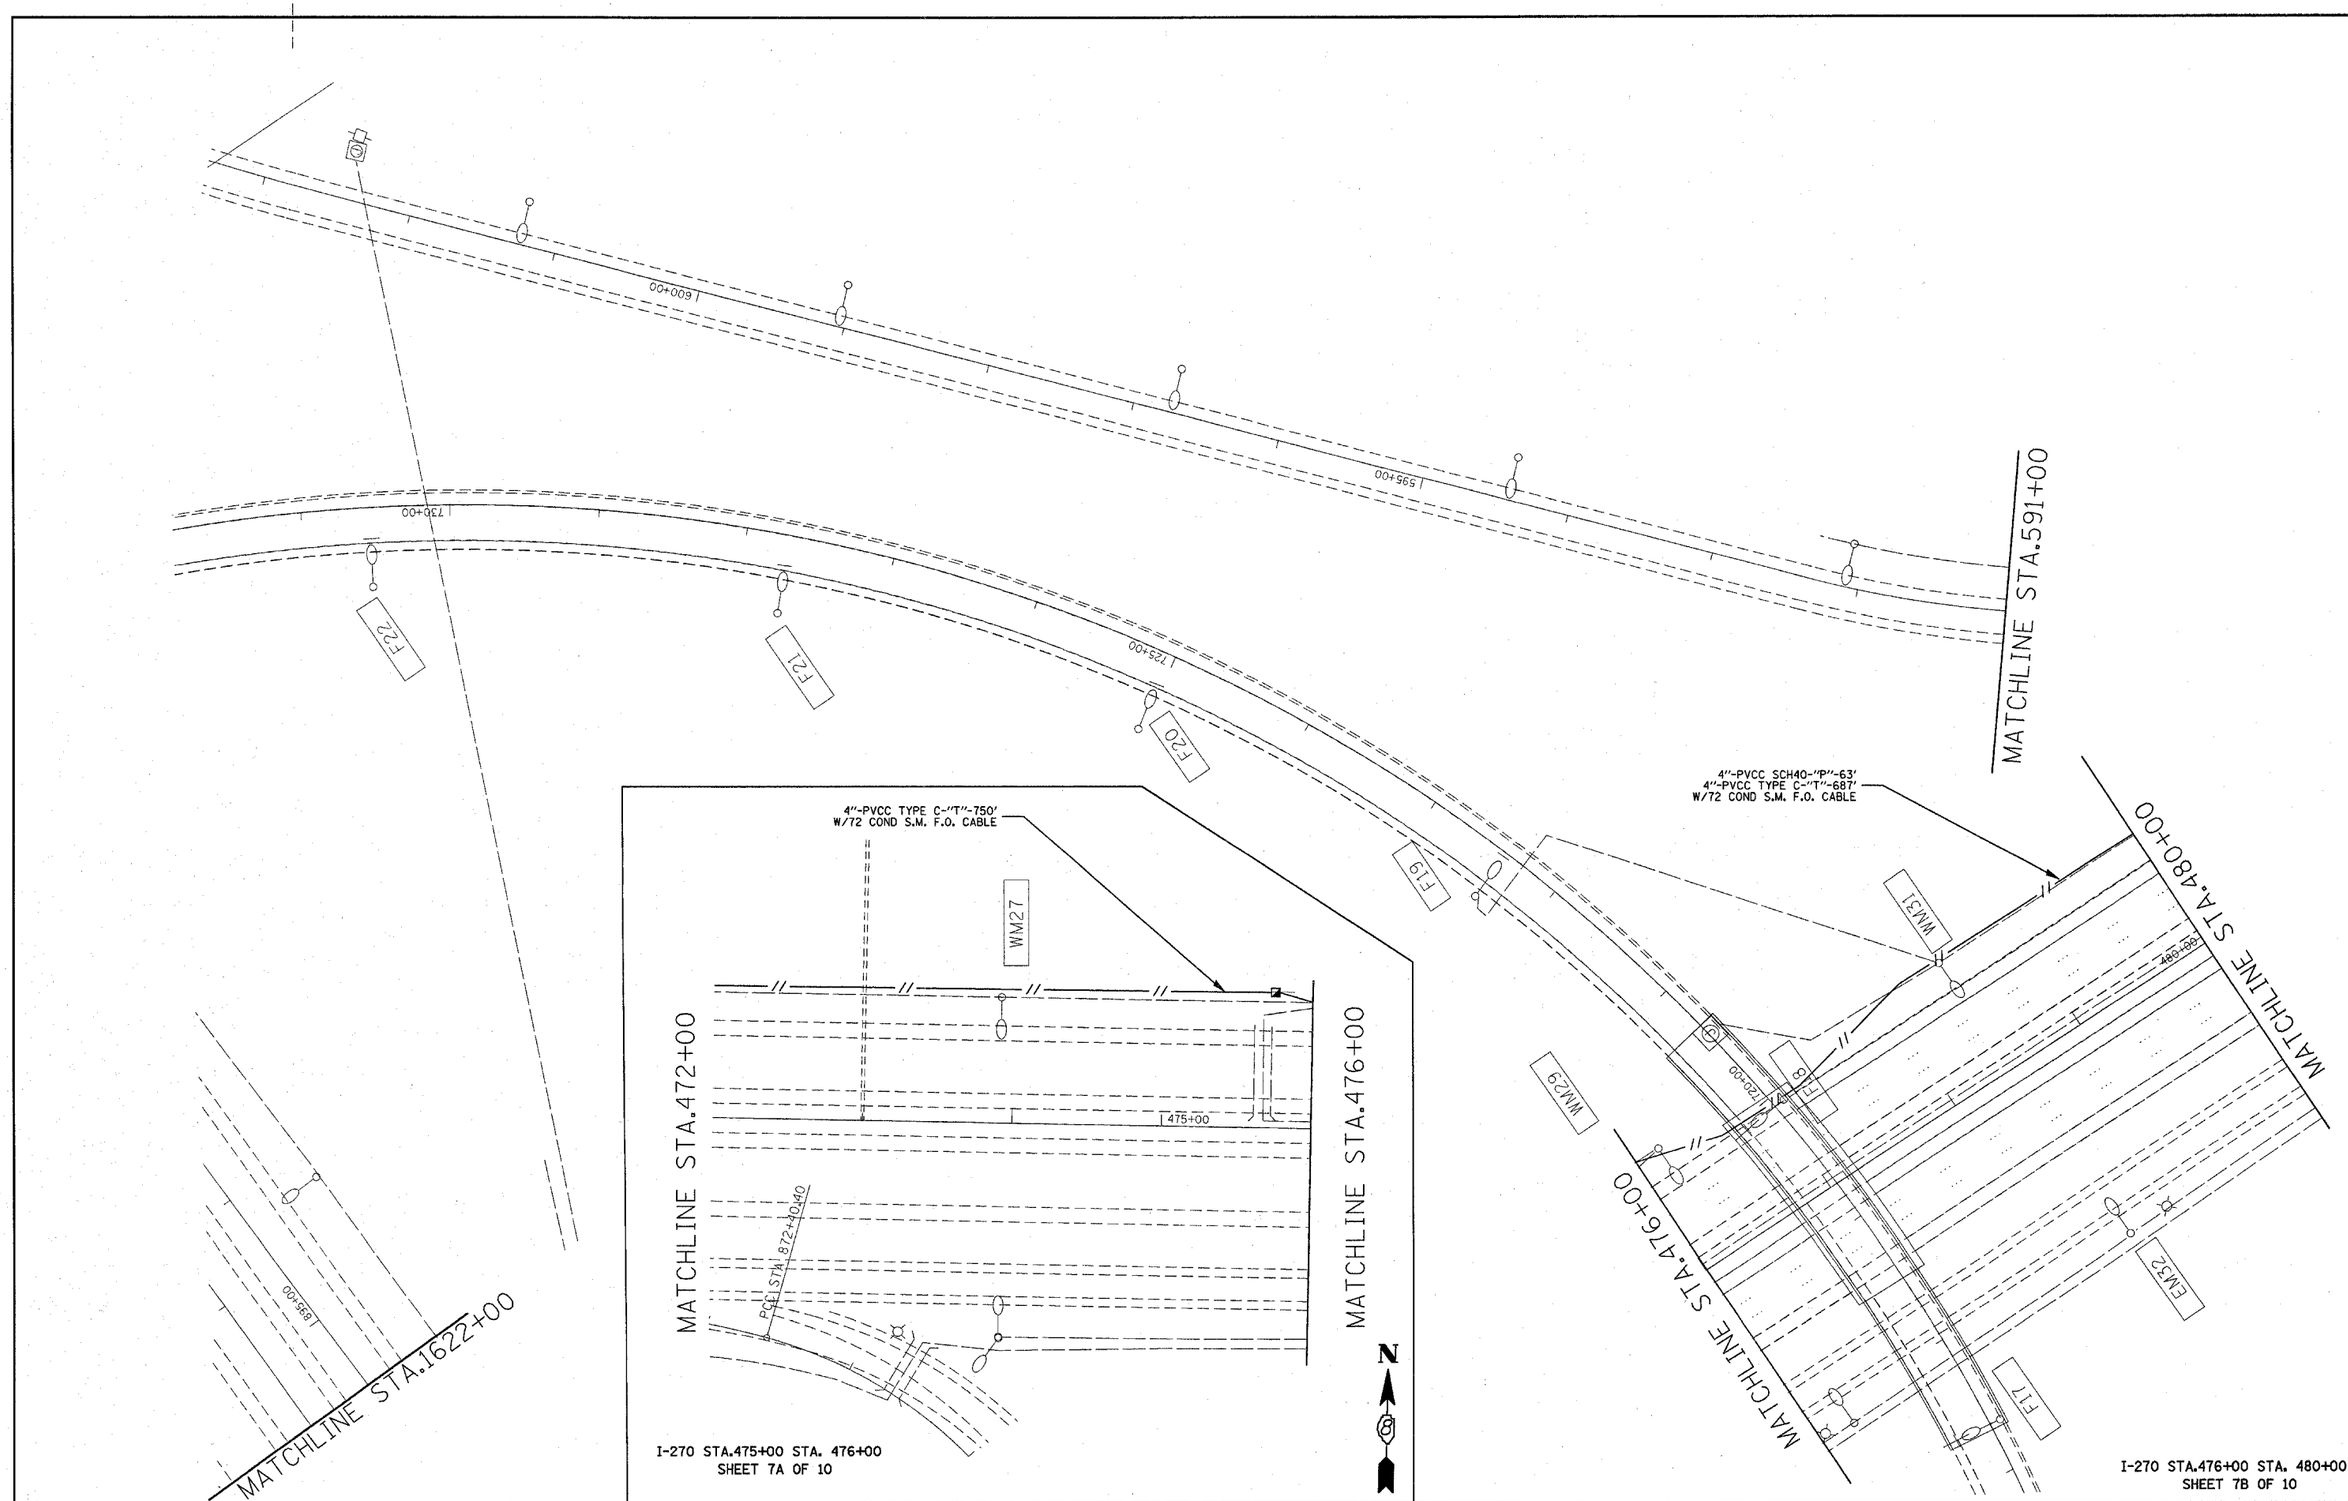

I-270 STA.475+00 STA. 476+00
SHEET 7A OF 10

I-270 STA.476+00 STA. 480+00
SHEET 7B OF 10

PLOT DATE= 4/17/2008
FILE NAME = c:\projects\ed02608\electrical\itspln02608a.dgn
PLOT SCALE = 50.0000 ' / IN.
REFERENCE = sheet

FILE NAME = c:\projects\ed02608\electrical\itspln02608a.dgn	USER NAME = prestonm	DESIGNED - ---	REVISED - ---
		DRAWN - ---	REVISED - ---
	PLOT SCALE = 50.0000 ' / IN.	CHECKED - ---	REVISED - ---
	PLOT DATE = 4/17/2008	DATE - ---------	REVISED - ---

STATE OF ILLINOIS
DEPARTMENT OF TRANSPORTATION

ITS PLAN

SCALE: _____ | SHEET NO. __ OF ___ SHEETS | STA. _____ TO STA. _____

F.A.I. RTE.	SECTION	COUNTY	TOTAL SHEETS	SHEET NO.
•	DIST 8 ITS 2009-1	MADISON	28	20
•255/270		CONTRACT NO. 76853		
FED. ROAD DIST. NO. _	ILLINOIS FED. AID PROJECT			