CONTRACT NO. 78027

| FAP RTE | SECTION | COUNTY | TOTAL SHEETS | SHEET NO. |
|---|---|---|---|---|
| 776 | 115BR-1 | HAMILTON | 73 | 41 |
| STA. | | TO STA. | | |
| FED. ROAD DIST. NO. | ILLINOIS | FED. AID PROJECT AID | | |

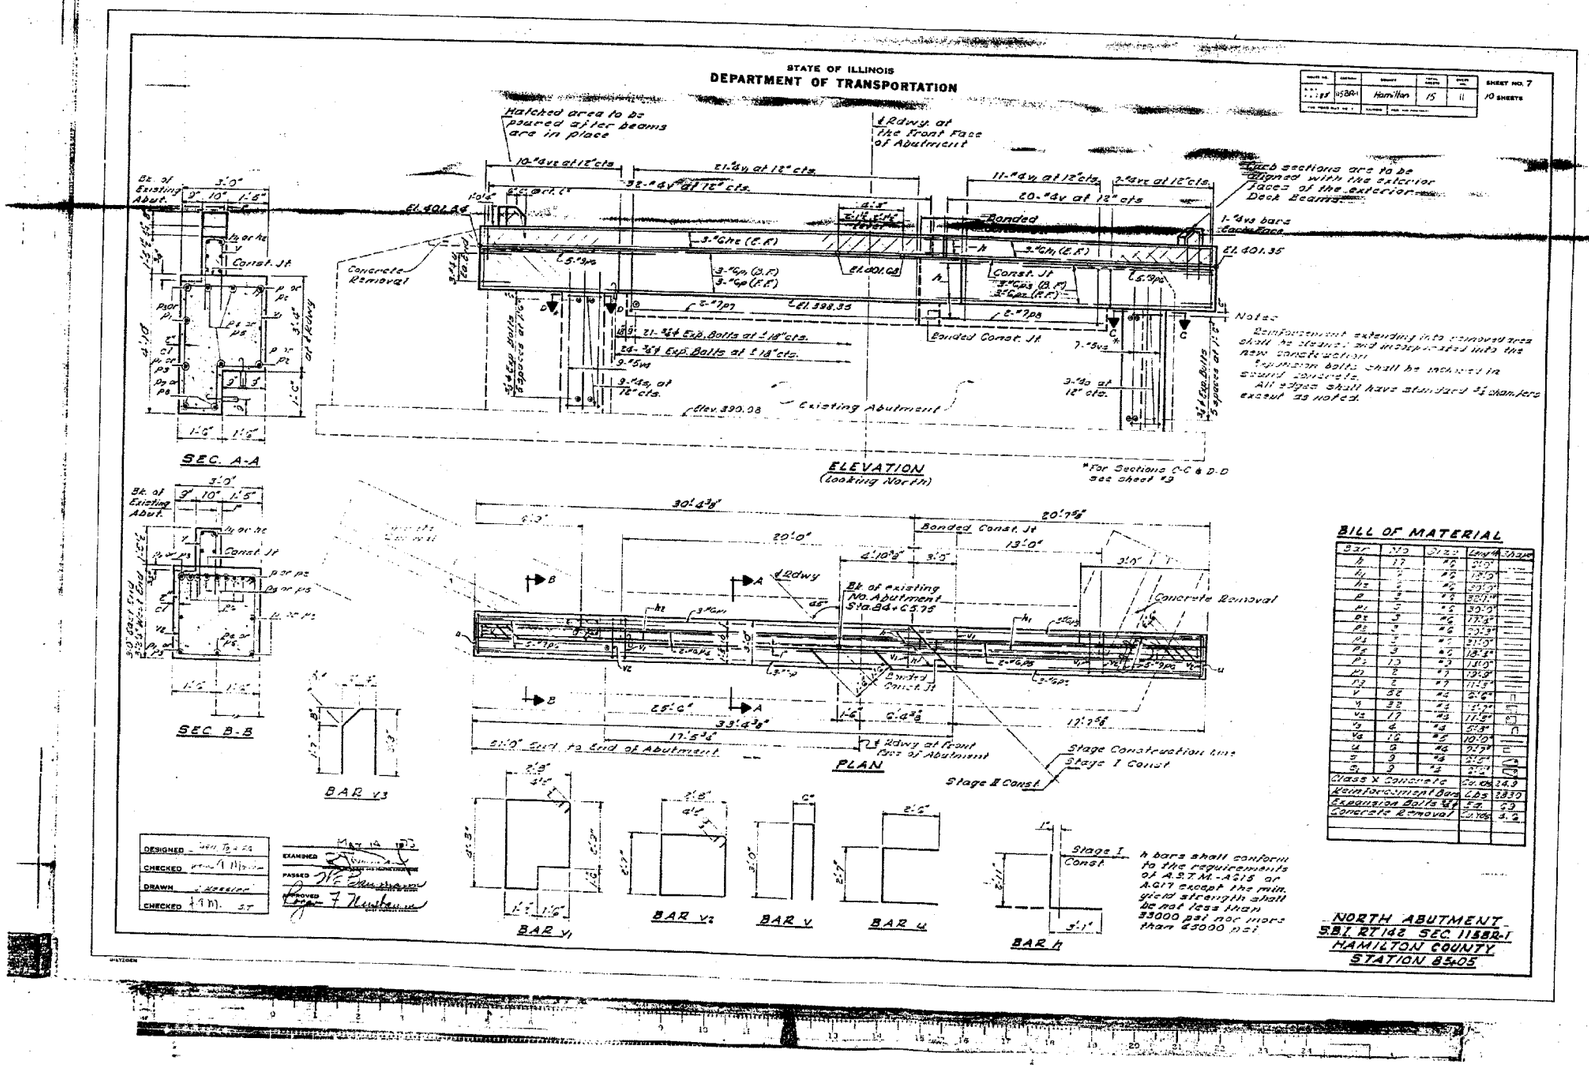


| | | |
|---|---|---|
| DESIGNED BY: | DAJ | 09/07 |
| DRAWN BY: | HAS | 09/07 |
| CHECKED BY: | ELH | 01/08 |
| APPROVED BY: | RDP | 01/08 |

**FOR INFORMATION ONLY**

EXISTING STRUCTURE PLANS
FAP RTE 776 (IL 142)
SECTION 115BR-1
HAMILTON COUNTY