CONTRACT NO. 85427

F.A. RTE.	SECTION	COUNTY	TOTAL SHEETS	SHEET NO.
	05-00174-00-BT	ROCK ISLAND	112	30
STA. 0+57.42		TO STA. 6+46.46		
FED. ROAD DIST. NO.		ILLINOIS	FED. AID PROJECT	

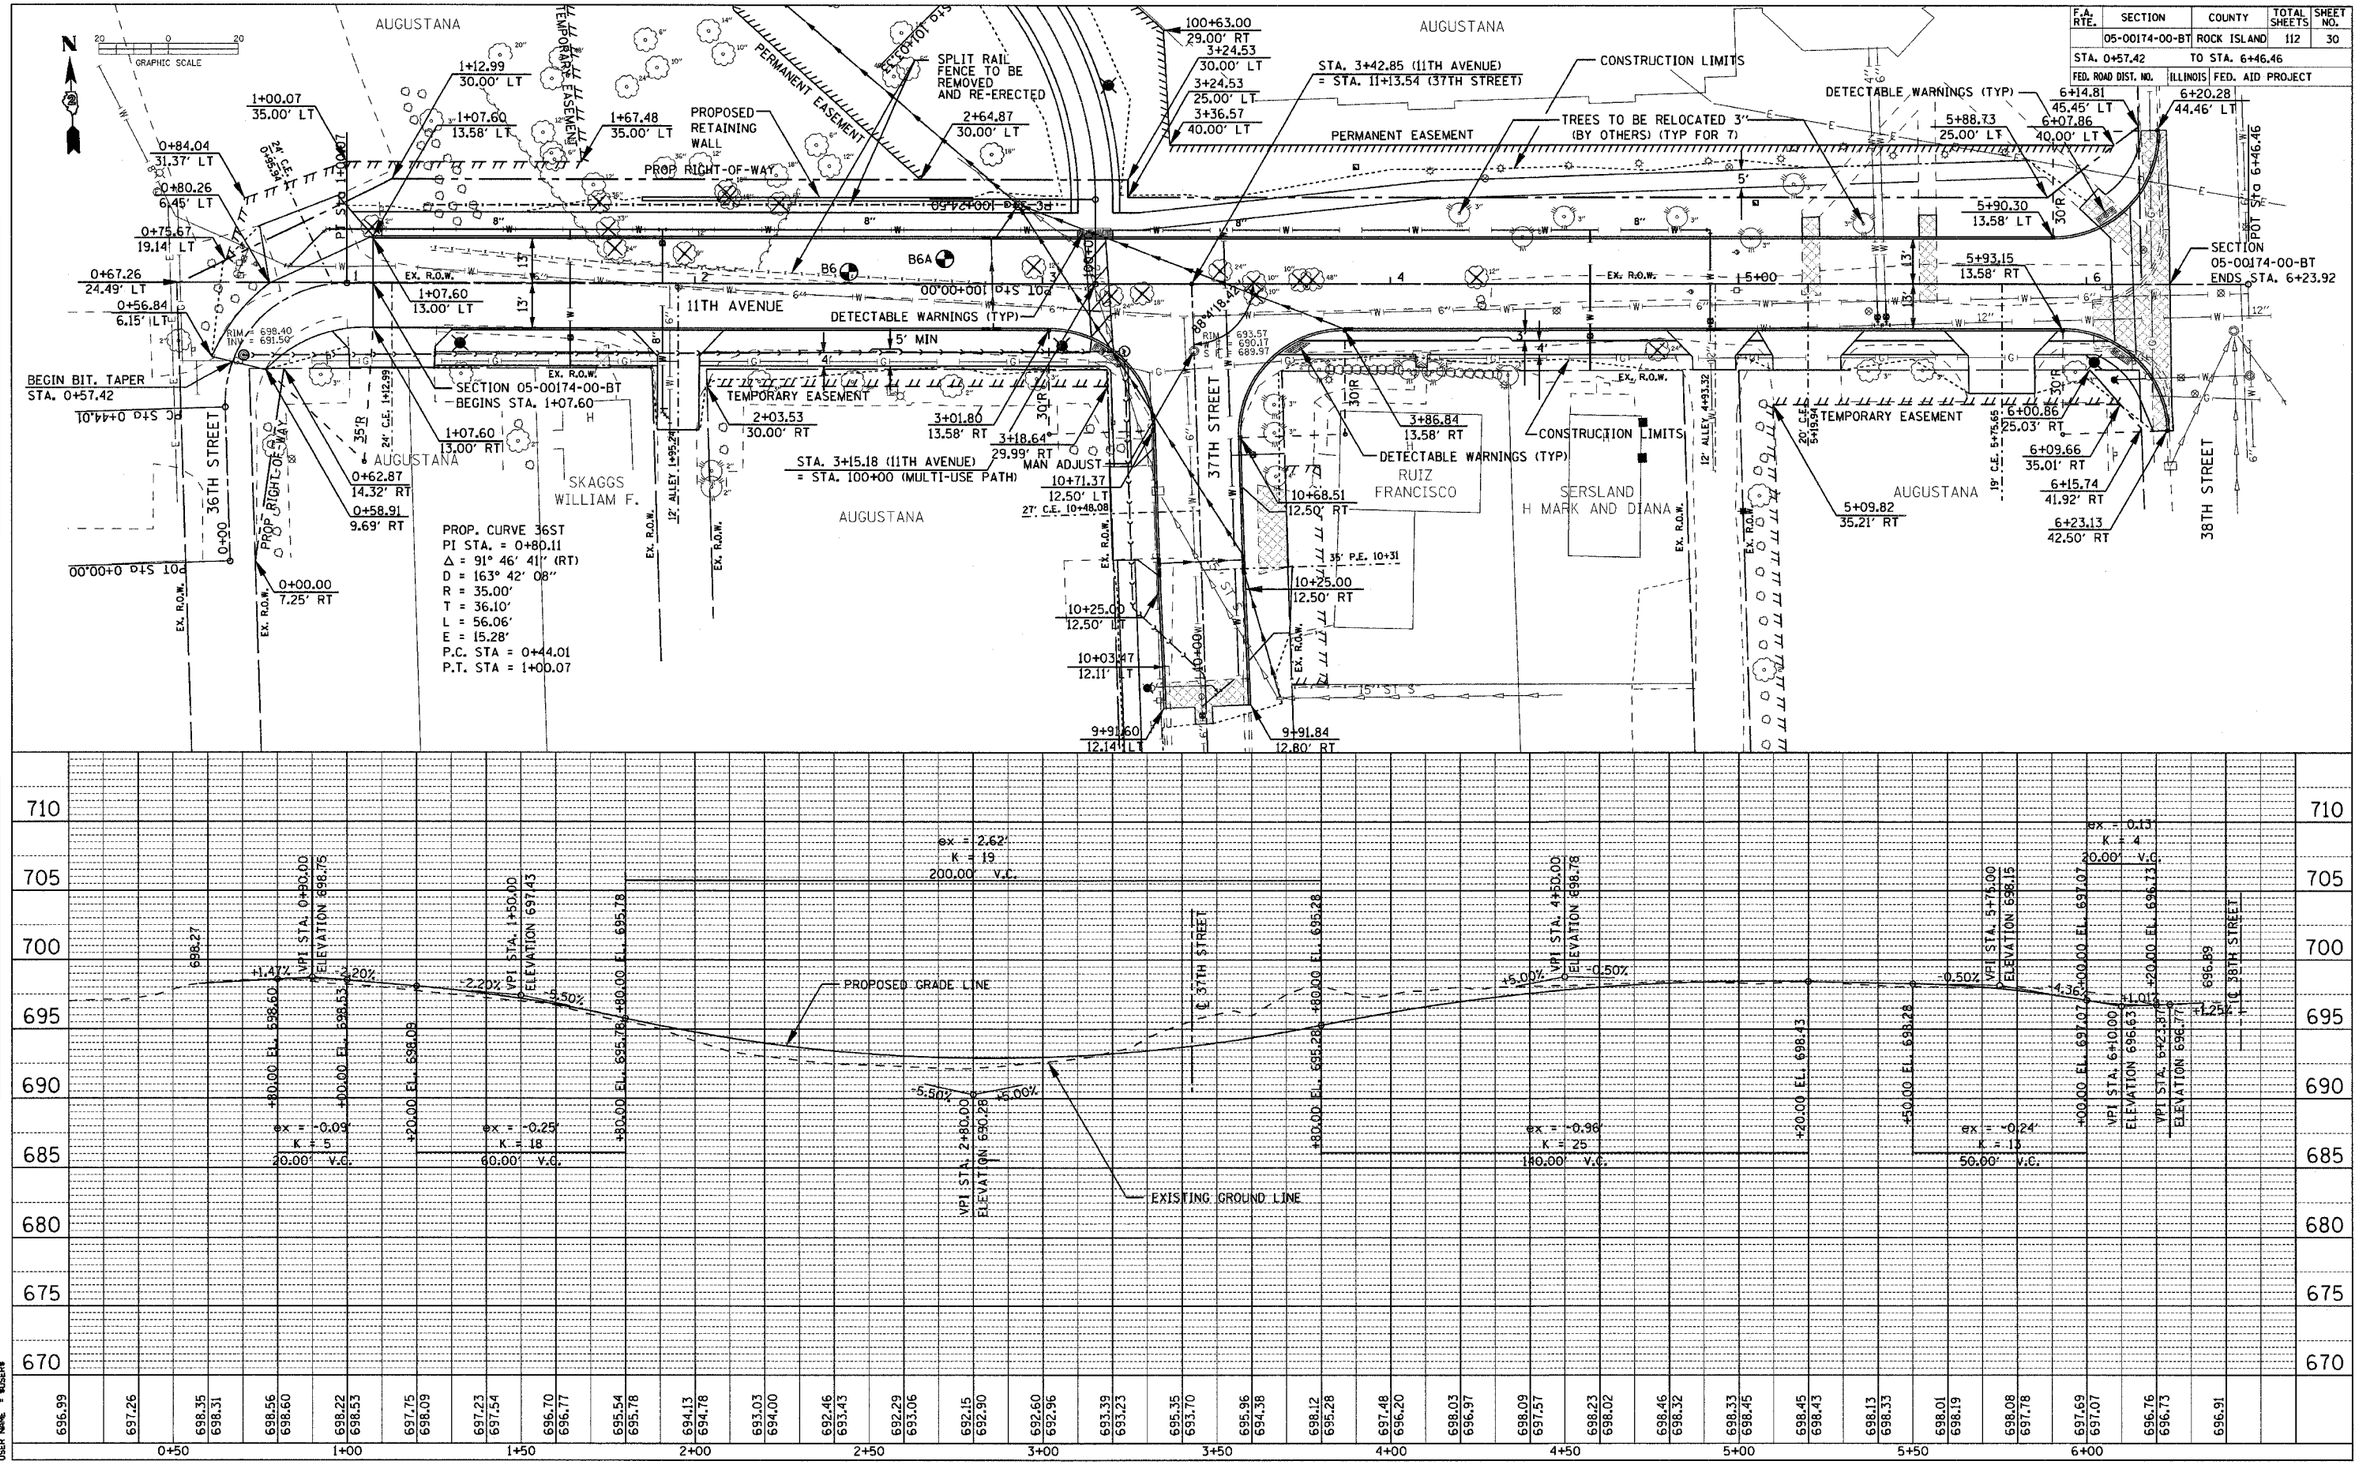

11TH AVENUE STA 0+57.42 TO 6+46.46