CONTRACT NO. 85427

F.A. RTE.	SECTION	COUNTY	TOTAL SHEETS	SHEET NO.
	*	ROCK ISLAND	112	33
STA. 100+13.58		TO STA. 107+48.68		
FED. ROAD DIST. NO. _	ILLINOIS	FED. AID PROJECT		

*05-00174-00-BT

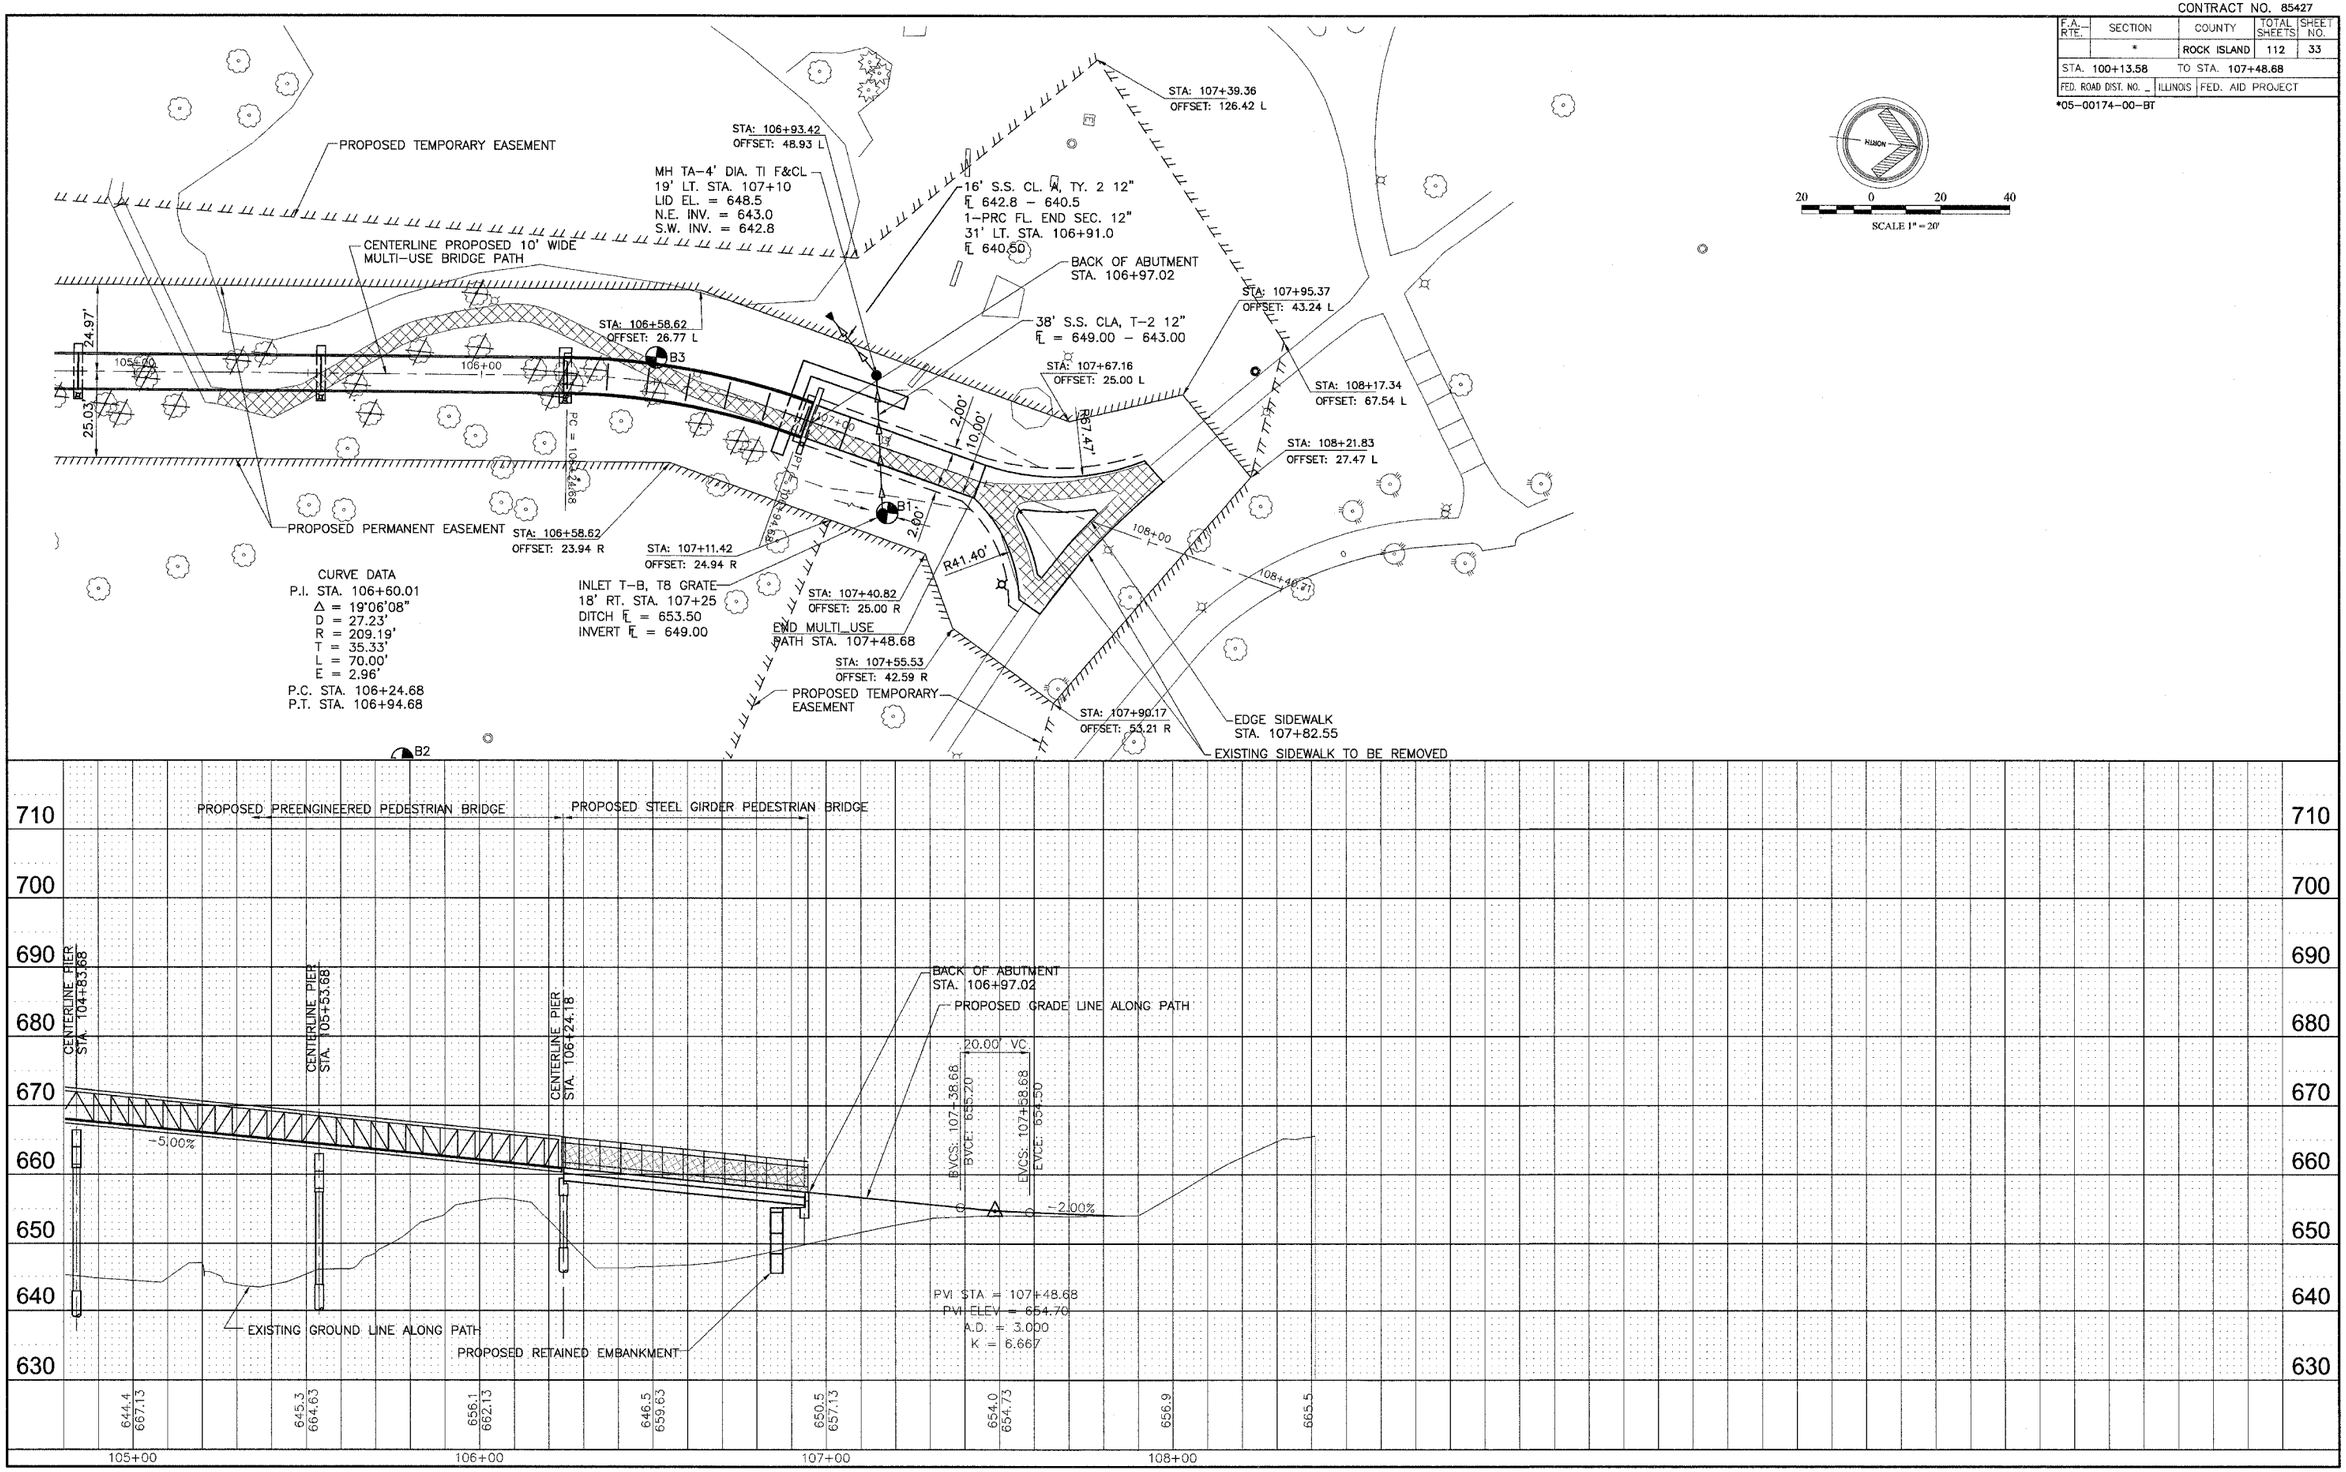

PLAN: NOTE BOOK NO. ___ SURVEYED ___ PLOTTED ___ ALIGNMENT CHECKED ___ RT. OF WAY CHECKED ___ CADD FILE NAME ___ BY ___ DATE ___

PROFILE: NOTE BOOK NO. ___ SURVEYED ___ PLOTTED ___ GRADES CHECKED ___ B.M. NOTED ___ STRUCTURE NOTATNS CH'KD ___ BY ___ DATE ___

PLOT DATE = $DATE$
FILE NAME = $FILEL$
PLOT SCALE = $SCALE$
USER NAME = $USER$

MULTI-USE PATH STA. 105+00 - 108+00