CONTRACT NO. 85427

F.A. RTE.	SECTION	COUNTY	TOTAL SHEETS	SHEET NO.
		Rock Island	112	35
STA. 203+00		TO STA. 205+00		
FED. ROAD DIST. NO.	ILLINOIS	FED. AID PROJECT		

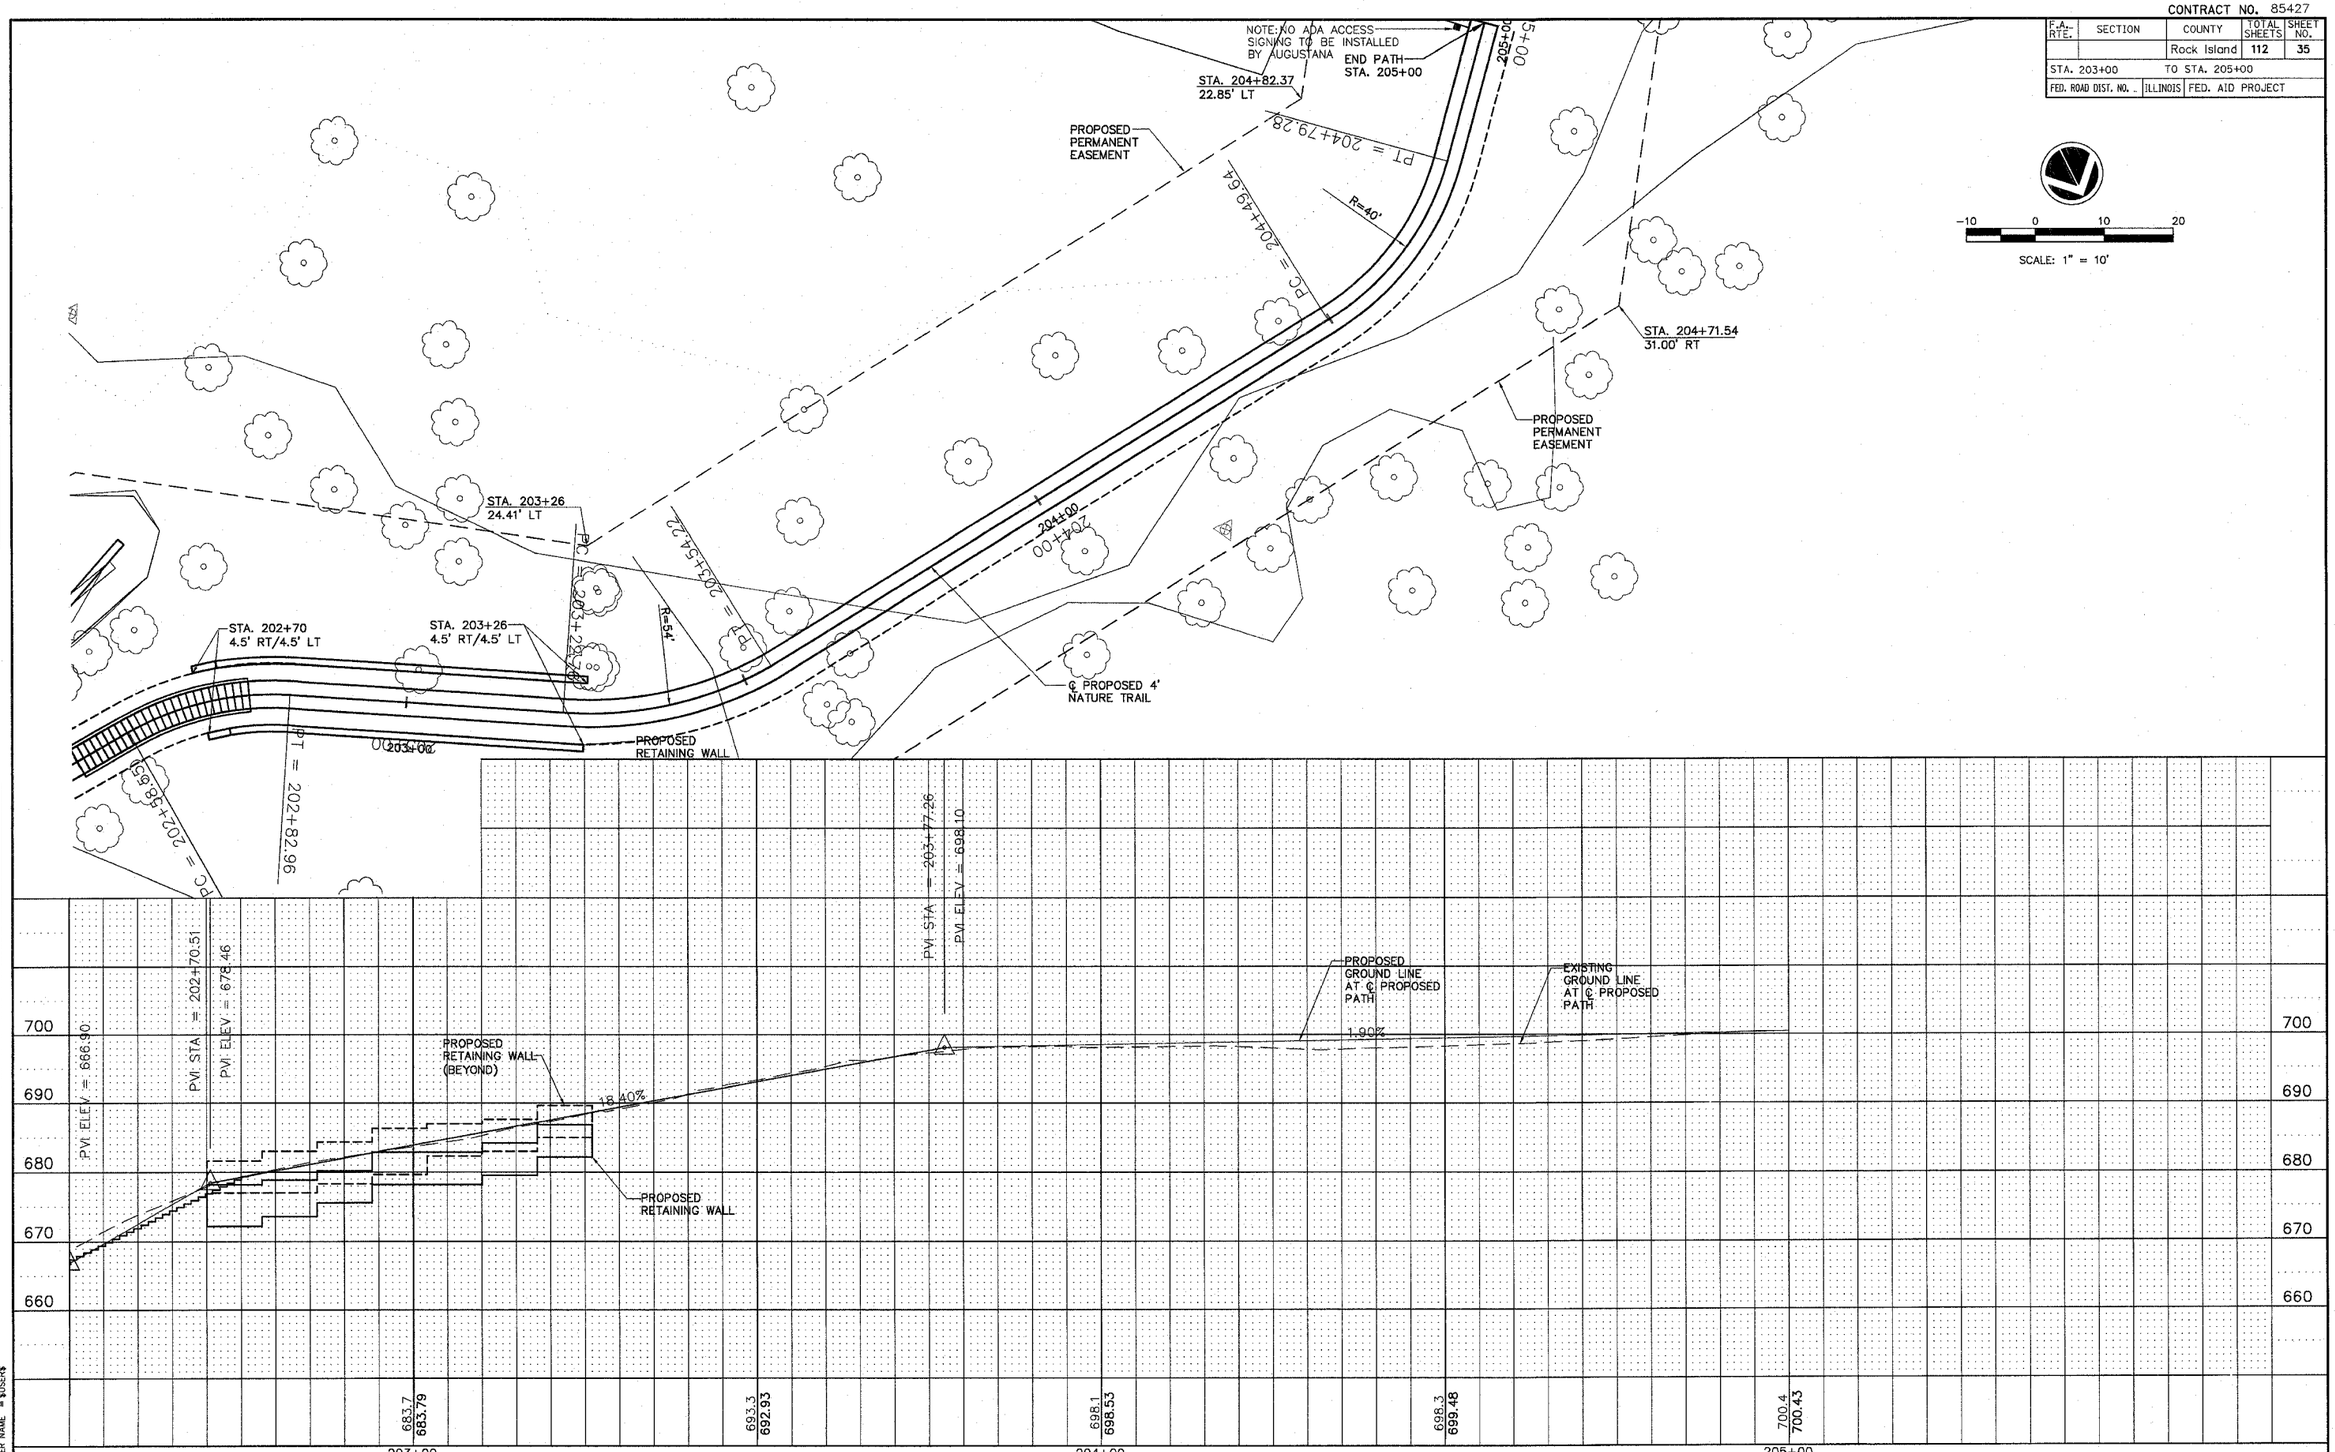

NATURE TRAIL PLAN & PROFILE STA. 203+00 to 205+00