Contract No. 85427

ROUTE NO.	SECTION	COUNTY	TOTAL SHEETS	SHEET NO.
	*	ROCK ISLAND	112	57
FED. ROAD DIST. NO. 7	ILLINOIS	FED. AID PROJECT-		

SHEET NO. 4
19 SHEETS

* 05-00174-00-BT

STATE OF ILLINOIS
DEPARTMENT OF TRANSPORTATION

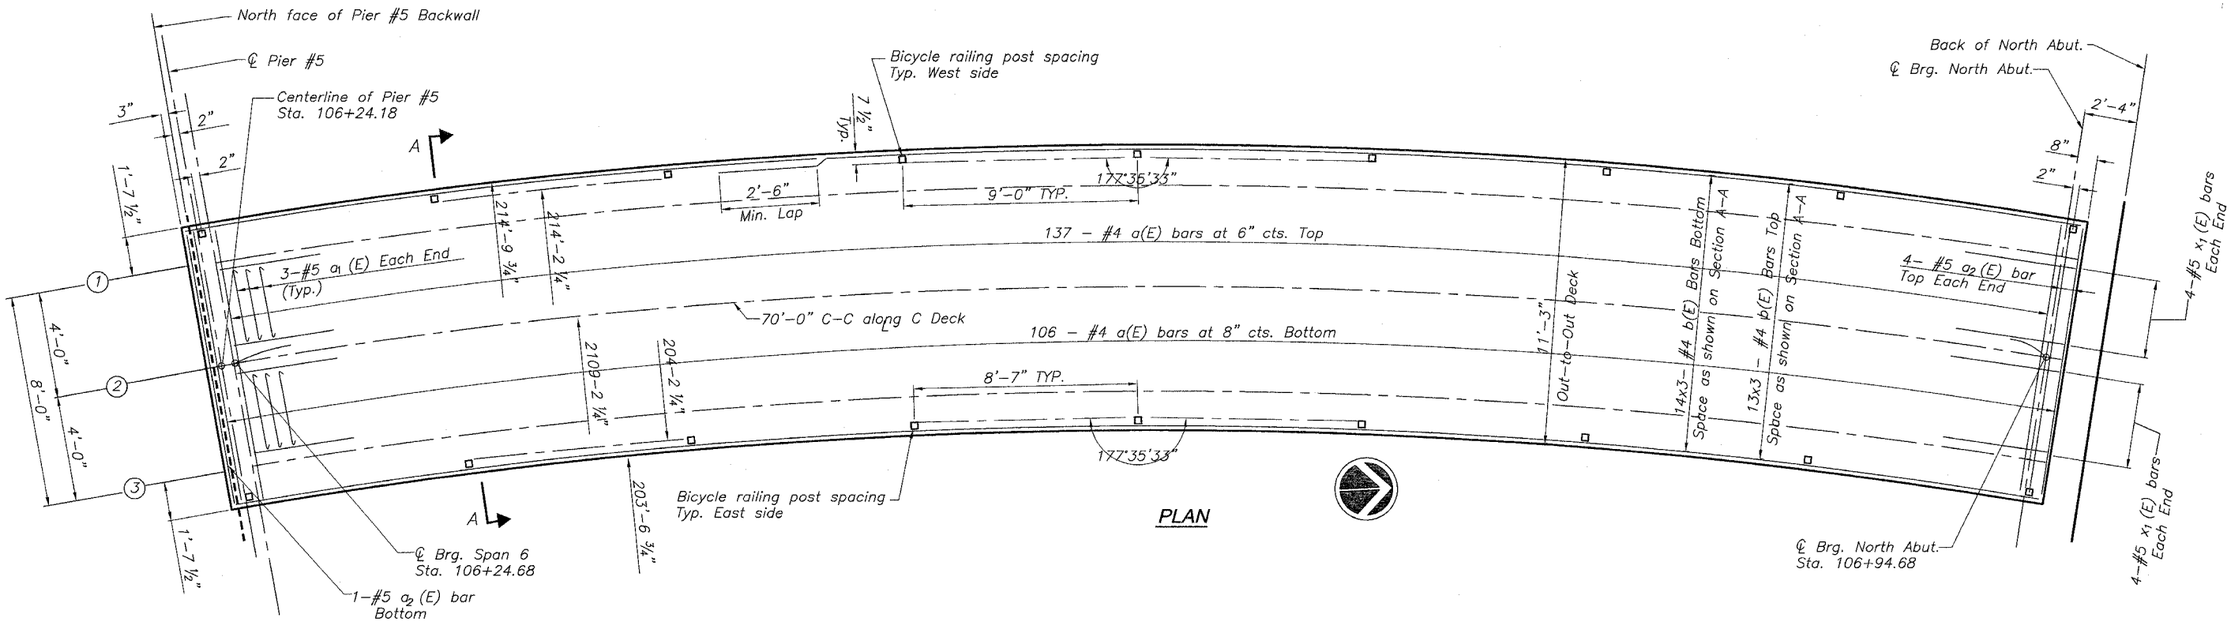

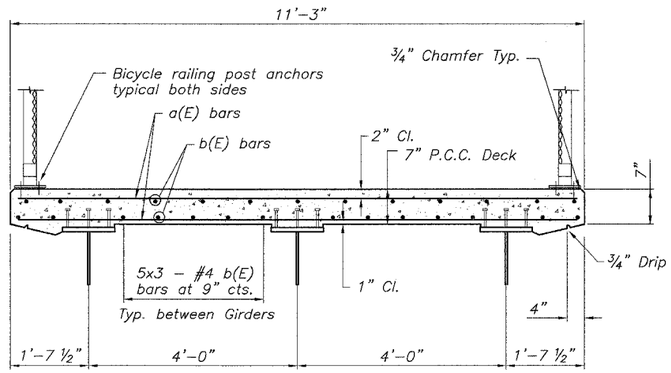

CROSS SECTION

DESIGNED	LRT
CHECKED	JBF
DRAWN	RAP
CHECKED	JBF

SUPERSTRUCTURE PLAN & CROSS SECTION

AUGUSTANA COLLEGE PEDESTRIAN BRIDGE
SECTION 05-00174-00-BT
PROJECT NO. HPP-4113-(001)
CITY OF ROCK ISLAND
ROCK ISLAND COUNTY