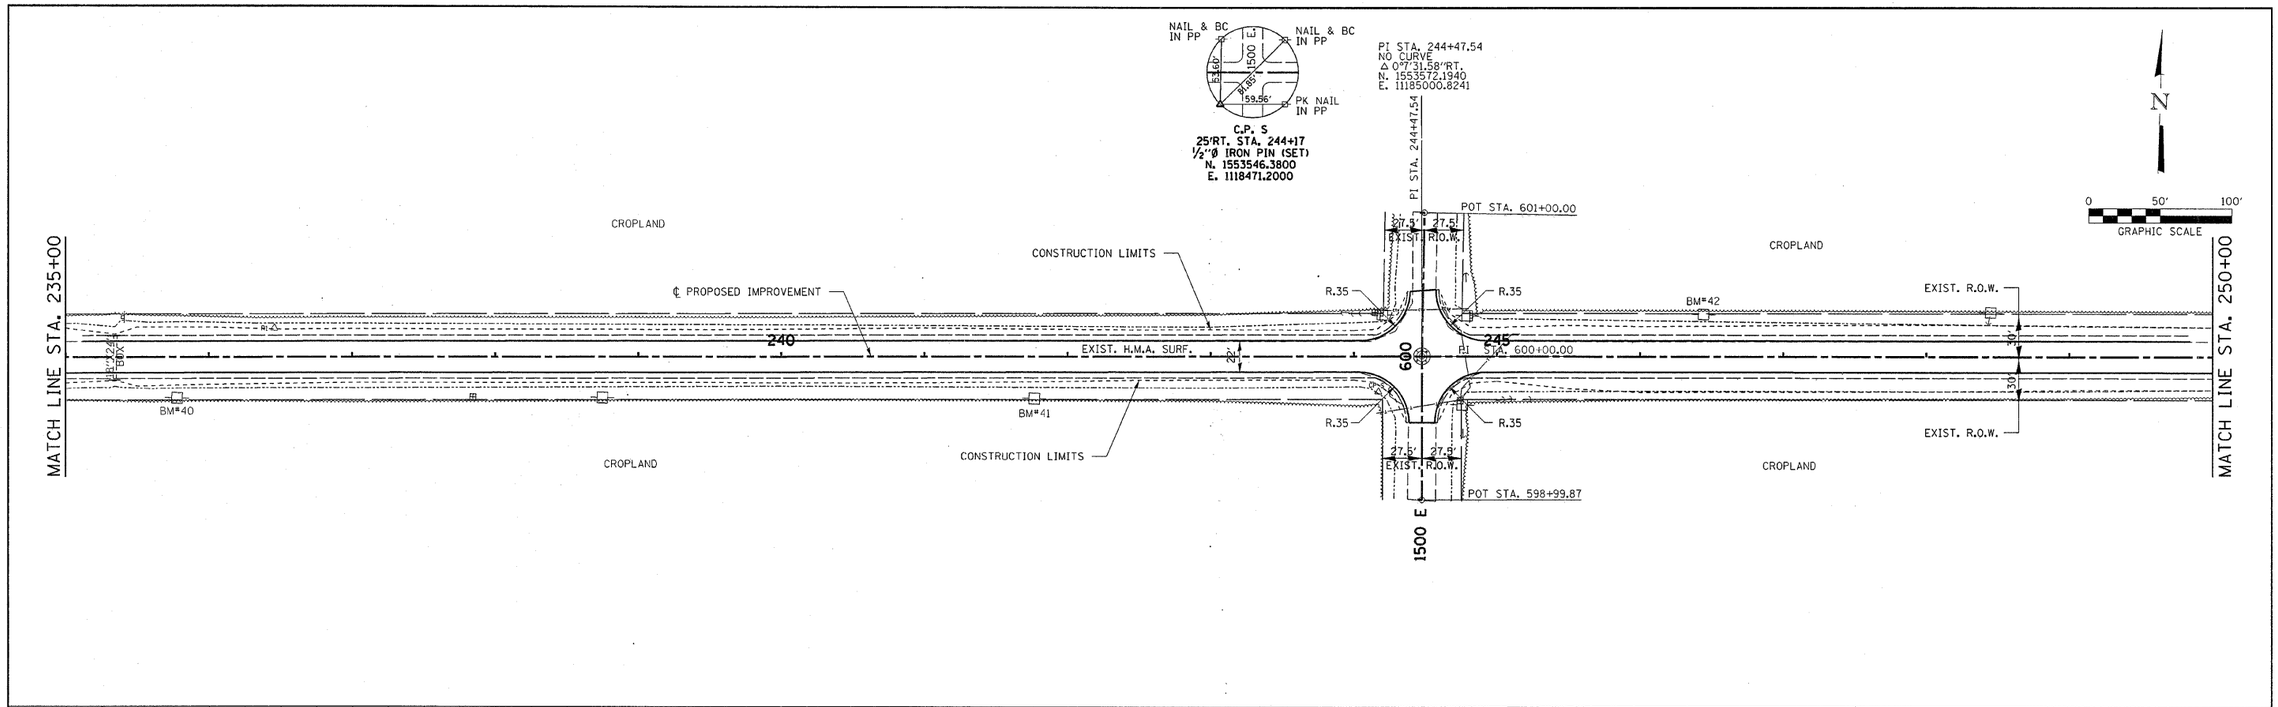

PLAN
SURVEYED
PLOTTED
ALIGNMENT CHECKED
PT. OF INT. CHECKED
NOTE BOOK
NO.
DATE
BY

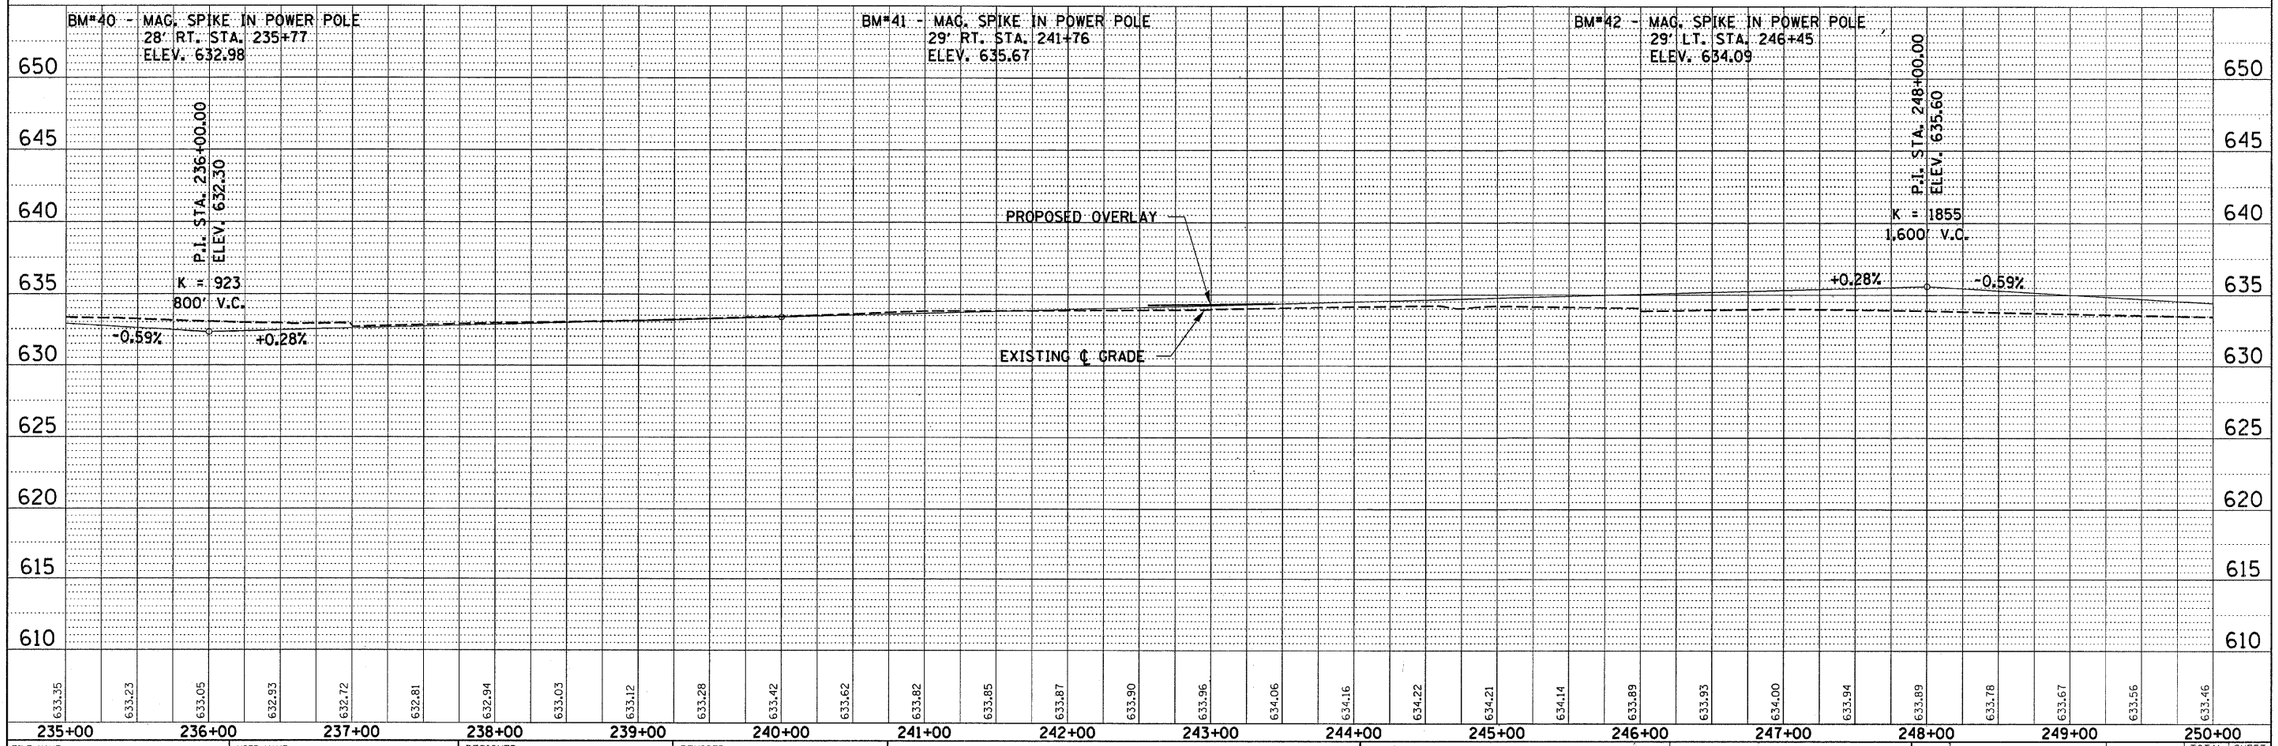

PROFILE
SURVEYED
PLOTTED
GRADES CHECKED
BEAR. NOTED
STRUCTURE NOTATING CHKD
NOTE BOOK
NO.
DATE
BY

FILE NAME = 46001-sht-pp17.dgn	USER NAME =	DESIGNED -	REVISED -
		DRAWN -	REVISED -
	PLOT SCALE =	CHECKED -	REVISED -
	PLOT DATE = 3/4/2008	DATE -	REVISED -

STATE OF ILLINOIS
DEPARTMENT OF TRANSPORTATION

HAMPTON, LENZINI & RENWICK, INC.
CIVIL & STRUCTURAL ENGINEERS
LAND SURVEYORS

SCALE: | SHEET NO. OF SHEETS | STA. TO STA.

PLAN & PROFILE
F.A.S. 321 /C.H. 4

F.A.S.	SECTION	COUNTY	TOTAL SHEETS	SHEET NO.
321	05-00057-02-RS	IROQUOIS	100	10
		CONTRACT NO. 87322		
FED. ROAD DIST. NO.	ILLINOIS	FED. AID PROJECT		