FINAL SURVEY	SURVEYED	BY	DATE
NOTE BOOK	PLOTTED		
	TEMPLATE		
NO.	AREAS		
	AREAS CHECKED		

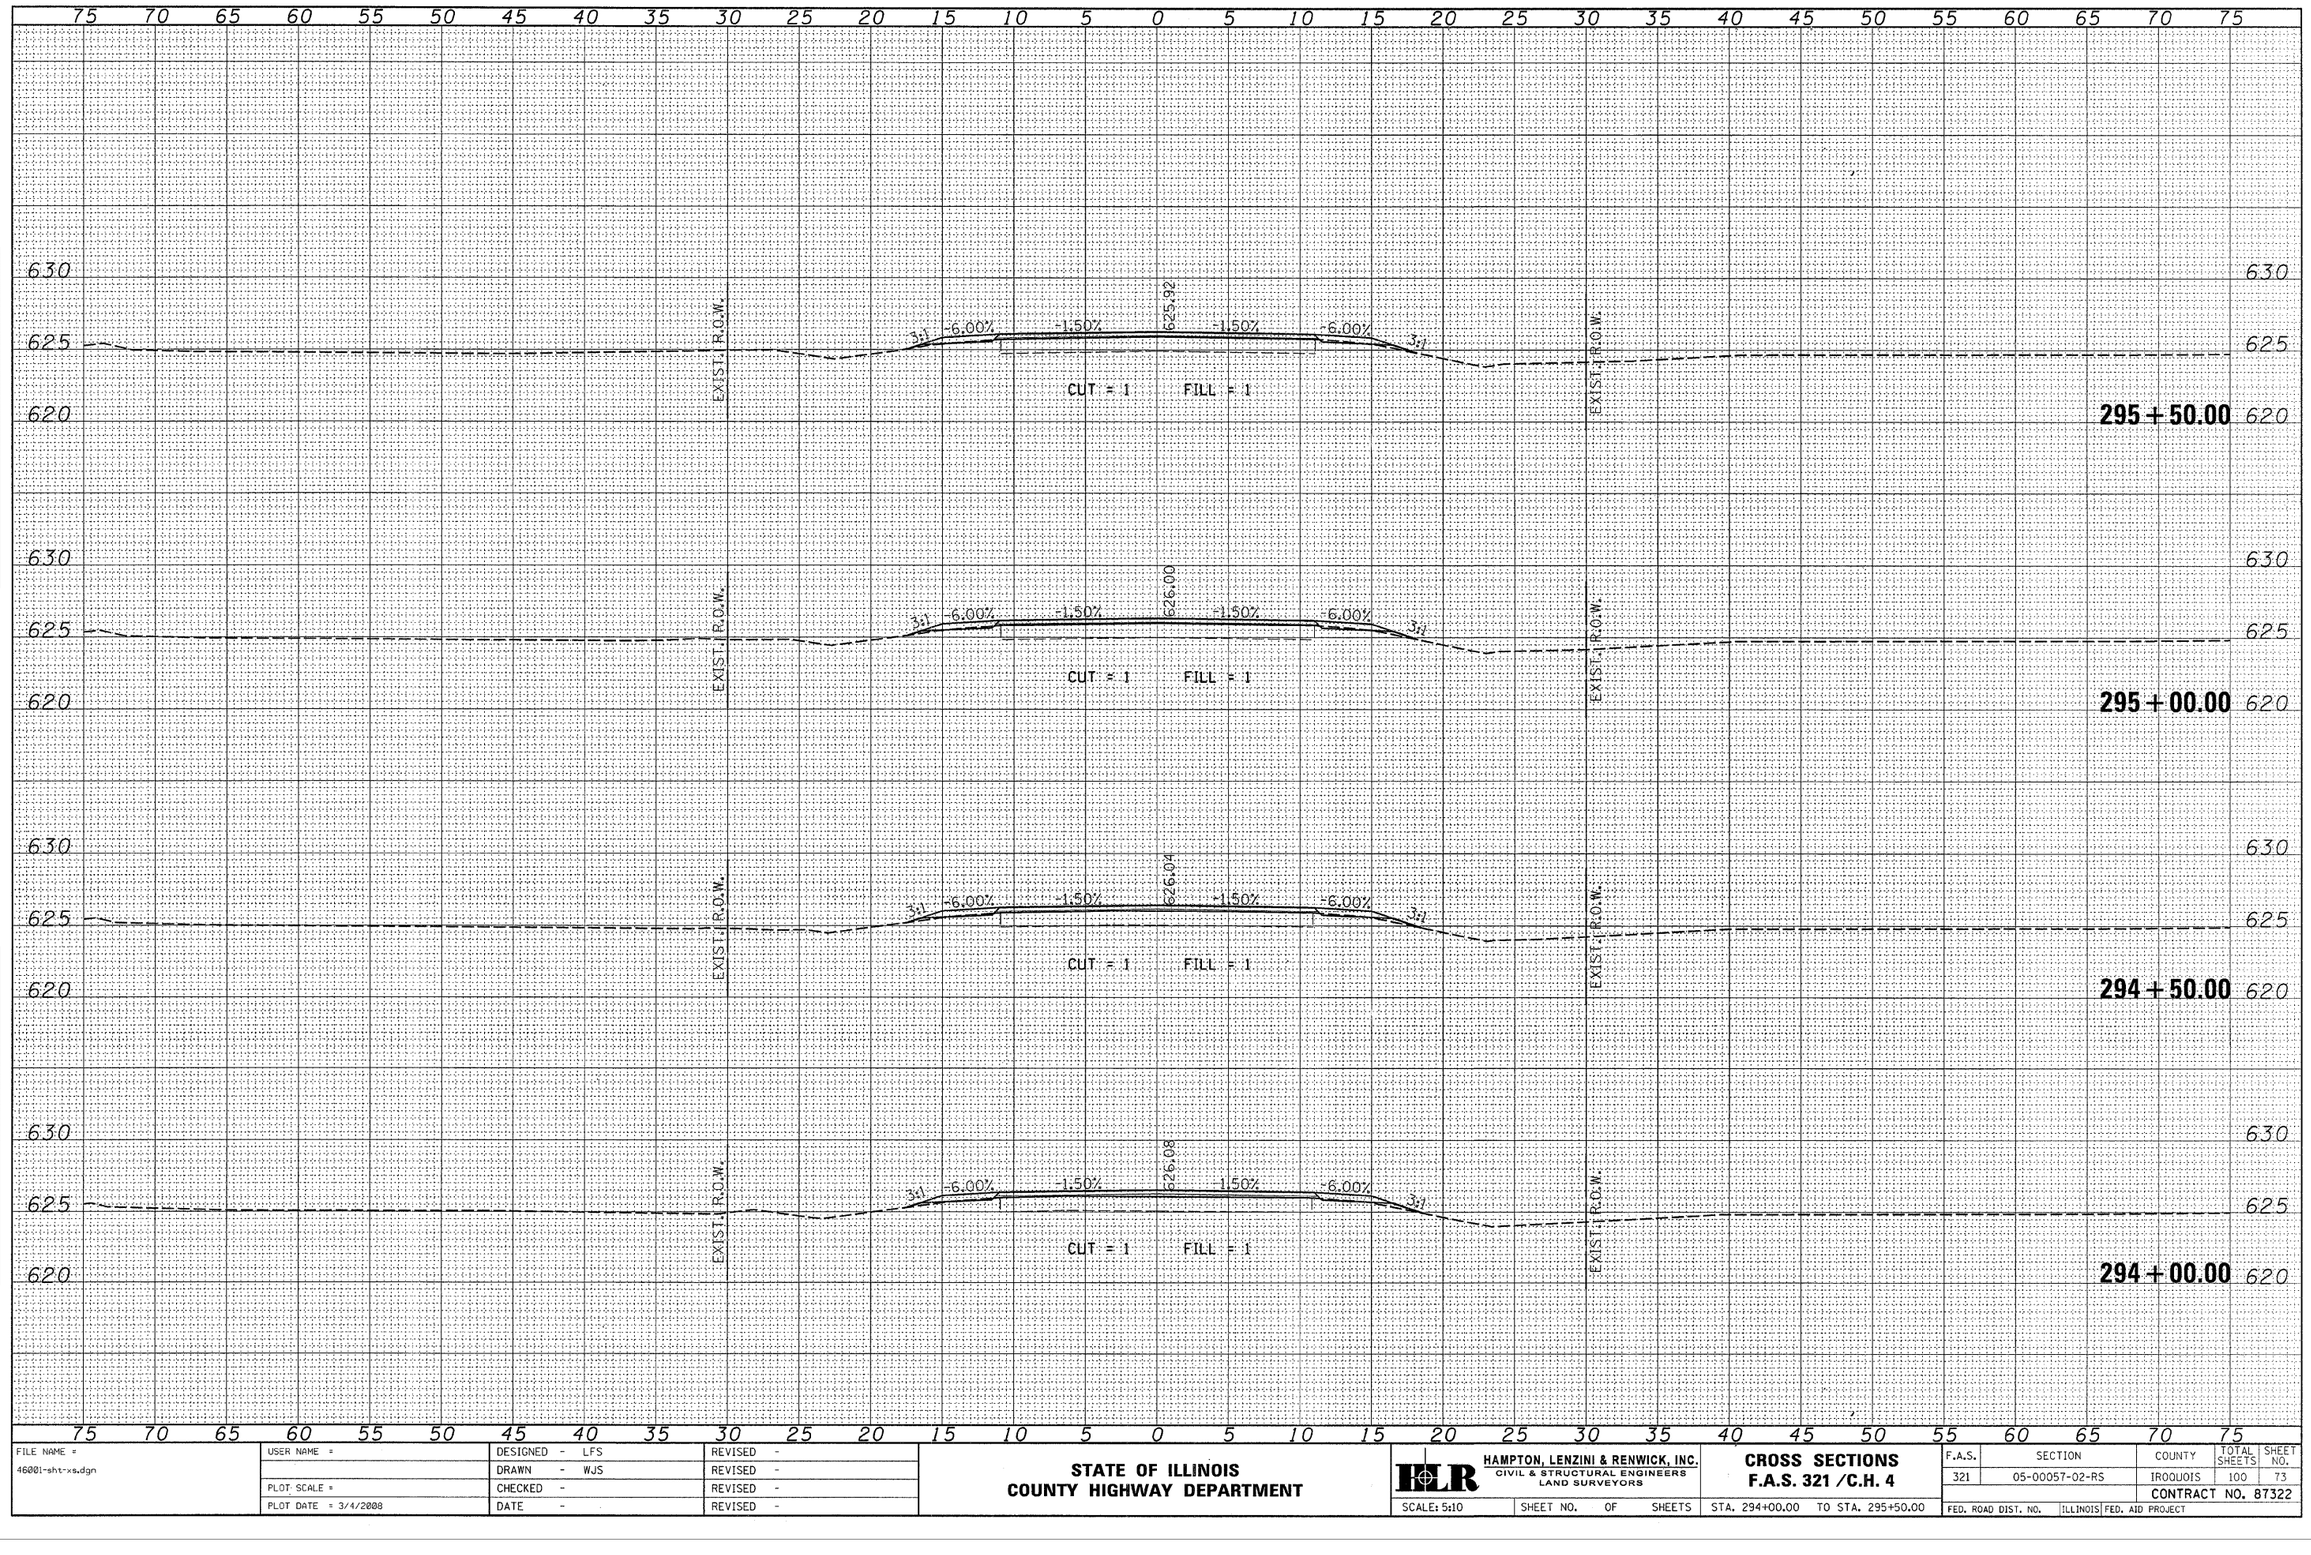

ORIGINAL SURVEY	SURVEYED	BY	DATE
NOTE BOOK	PLOTTED		
	TEMPLATE		
NO.	AREAS		
	AREAS CHECKED		

FILE NAME = 46001-sht-xs.dgn	USER NAME =	DESIGNED - LFS	REVISED -
		DRAWN - WJS	REVISED -
	PLOT SCALE =	CHECKED -	REVISED -
	PLOT DATE = 3/4/2008	DATE -	REVISED -

STATE OF ILLINOIS
COUNTY HIGHWAY DEPARTMENT

HAMPTON, LENZINI & RENWICK, INC.
CIVIL & STRUCTURAL ENGINEERS
LAND SURVEYORS

SCALE: 5:10 | SHEET NO. OF SHEETS | STA. 294+00.00 TO STA. 295+50.00

CROSS SECTIONS
F.A.S. 321 /C.H. 4

F.A.S.	SECTION	COUNTY	TOTAL SHEETS	SHEET NO.
321	05-00057-02-RS	IROQUOIS	100	73
		CONTRACT NO. 87322		
FED. ROAD DIST. NO.	ILLINOIS	FED. AID PROJECT		