FINAL SURVEY	SURVEYED	BY	DATE
	PLOTTED		
NOTE BOOK	TEMPLATE		
	AREAS		
NO.	AREAS CHECKED		

ORIGINAL SURVEY	SURVEYED	BY	DATE
	PLOTTED		
NOTE BOOK	TEMPLATE		
	AREAS		
NO.	AREAS CHECKED		

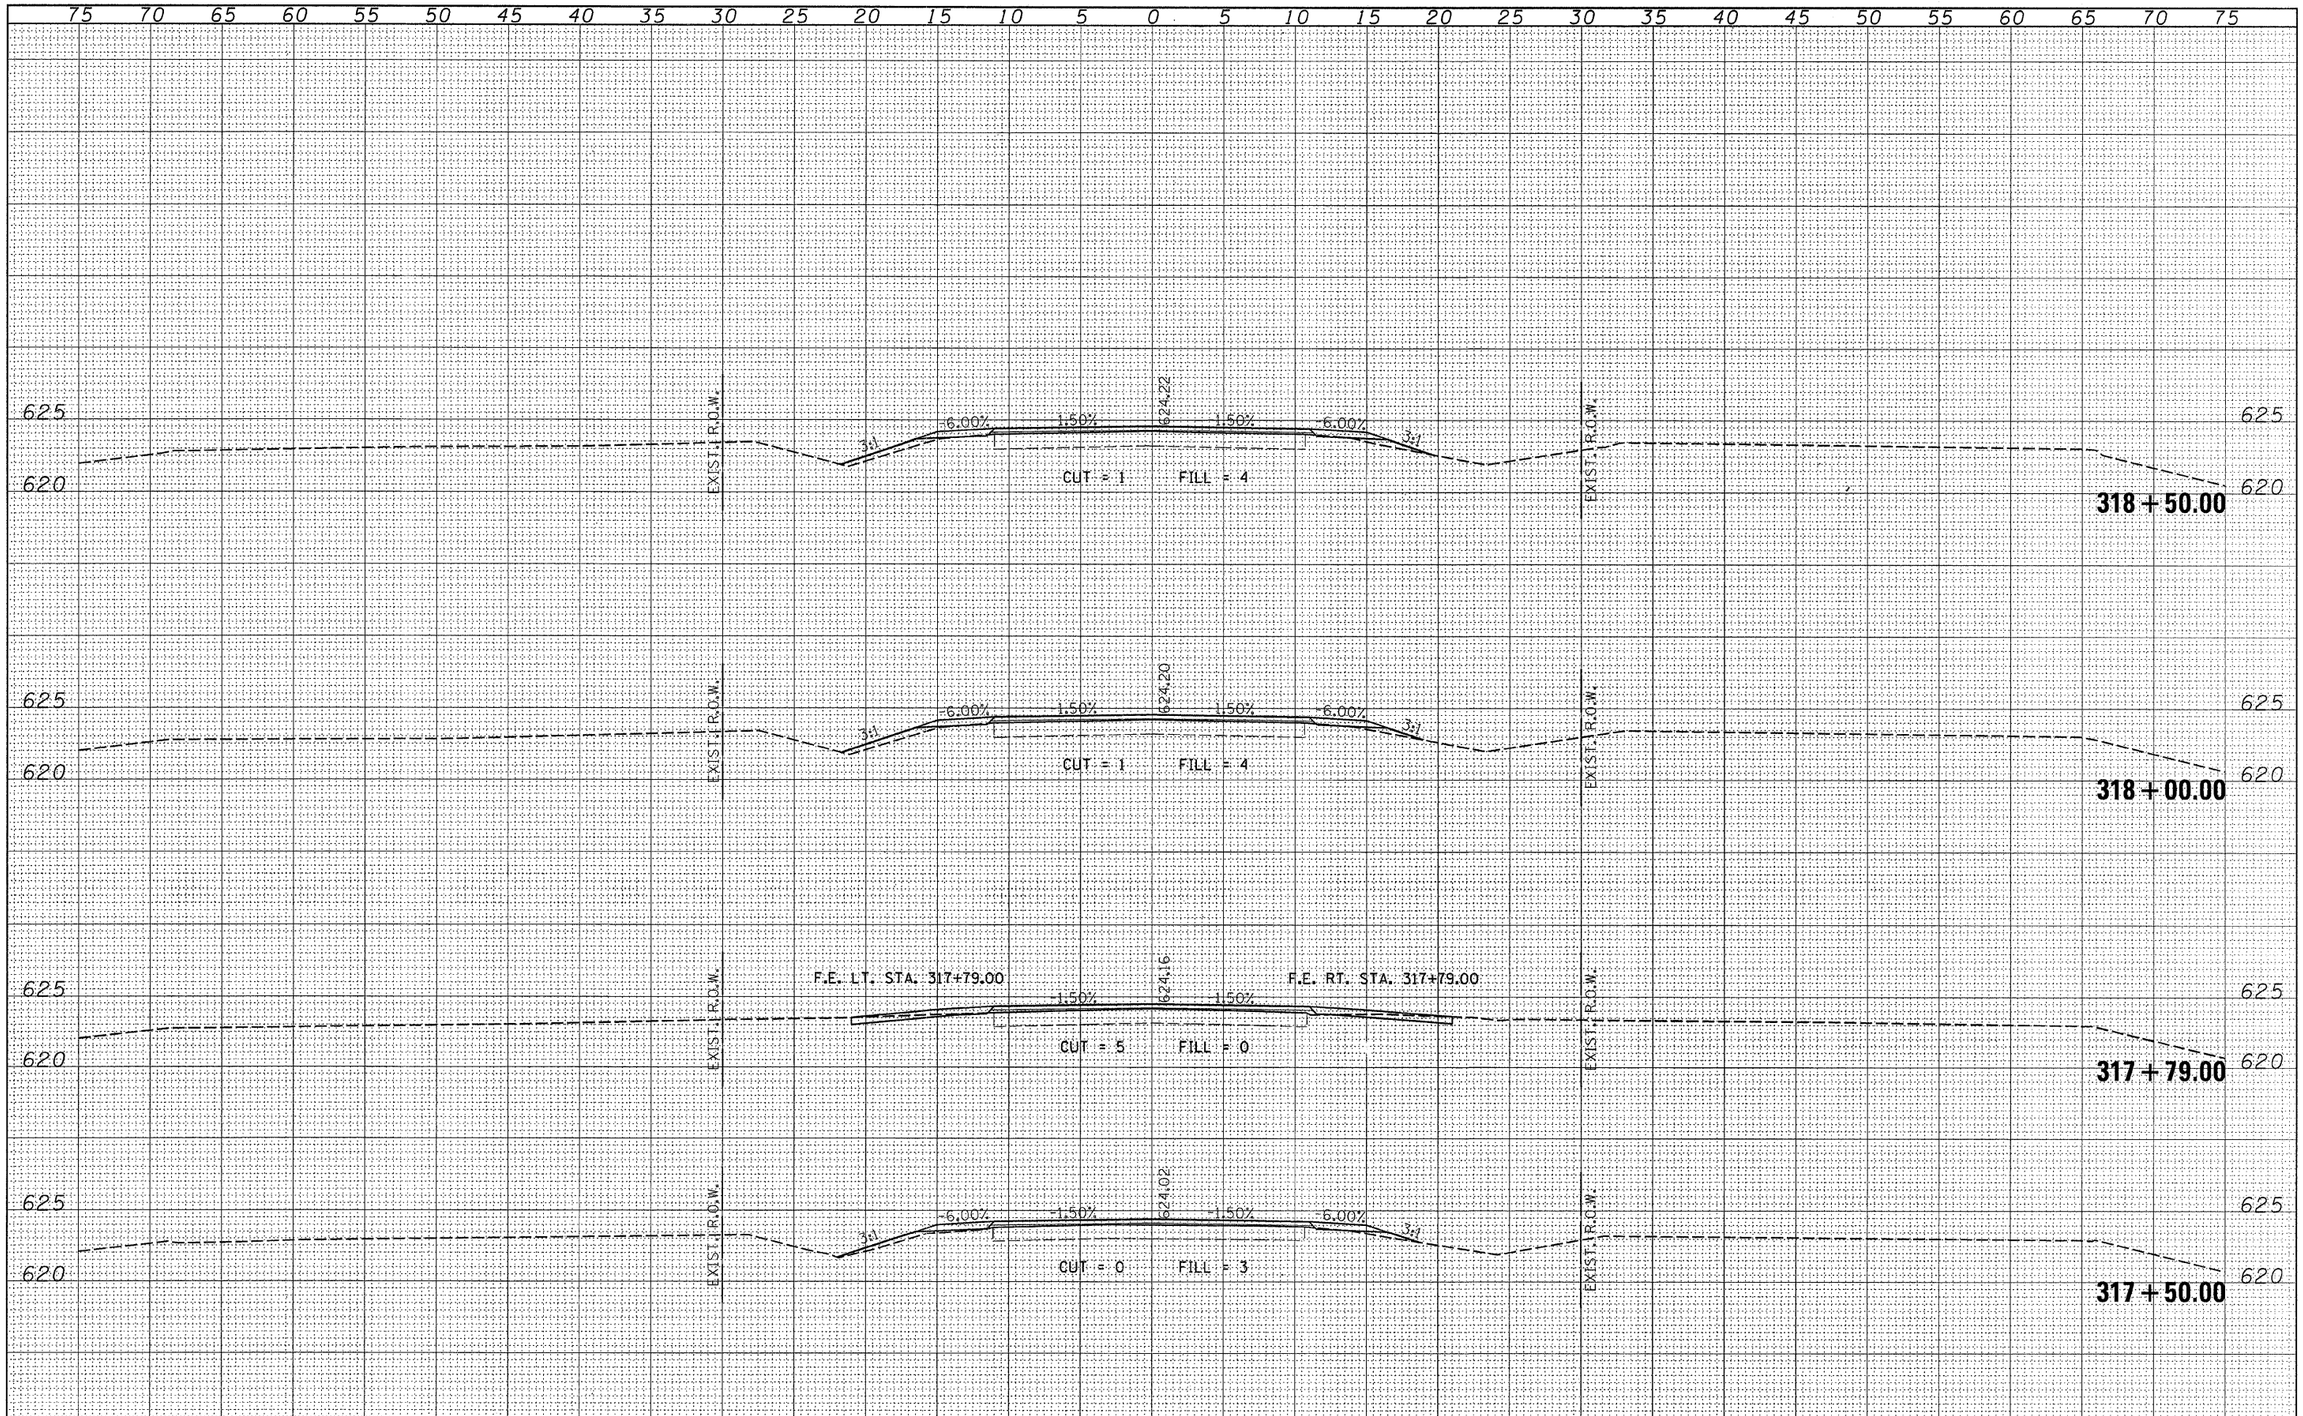

FILE NAME =	USER NAME =	DESIGNED - LFS	REVISED -
46001-sht-xs.dgn		DRAWN - WJS	REVISED -
	PLOT SCALE =	CHECKED -	REVISED -
	PLOT DATE = 3/4/2008	DATE -	REVISED -

STATE OF ILLINOIS
COUNTY HIGHWAY DEPARTMENT

HLR HAMPTON, LENZINI & RENWICK, INC.
CIVIL & STRUCTURAL ENGINEERS
LAND SURVEYORS

SCALE: 5:10 | SHEET NO. OF SHEETS

CROSS SECTIONS
F.A.S. 321 /C.H. 4

STA. 317+50.00 TO STA. 318+50.00

F.A.S.	SECTION	COUNTY	TOTAL SHEETS	SHEET NO.
321	05-00057-02-RS	IROQUOIS	100	85
		CONTRACT NO. 87322		
FED. ROAD DIST. NO.	ILLINOIS	FED. AID PROJECT		