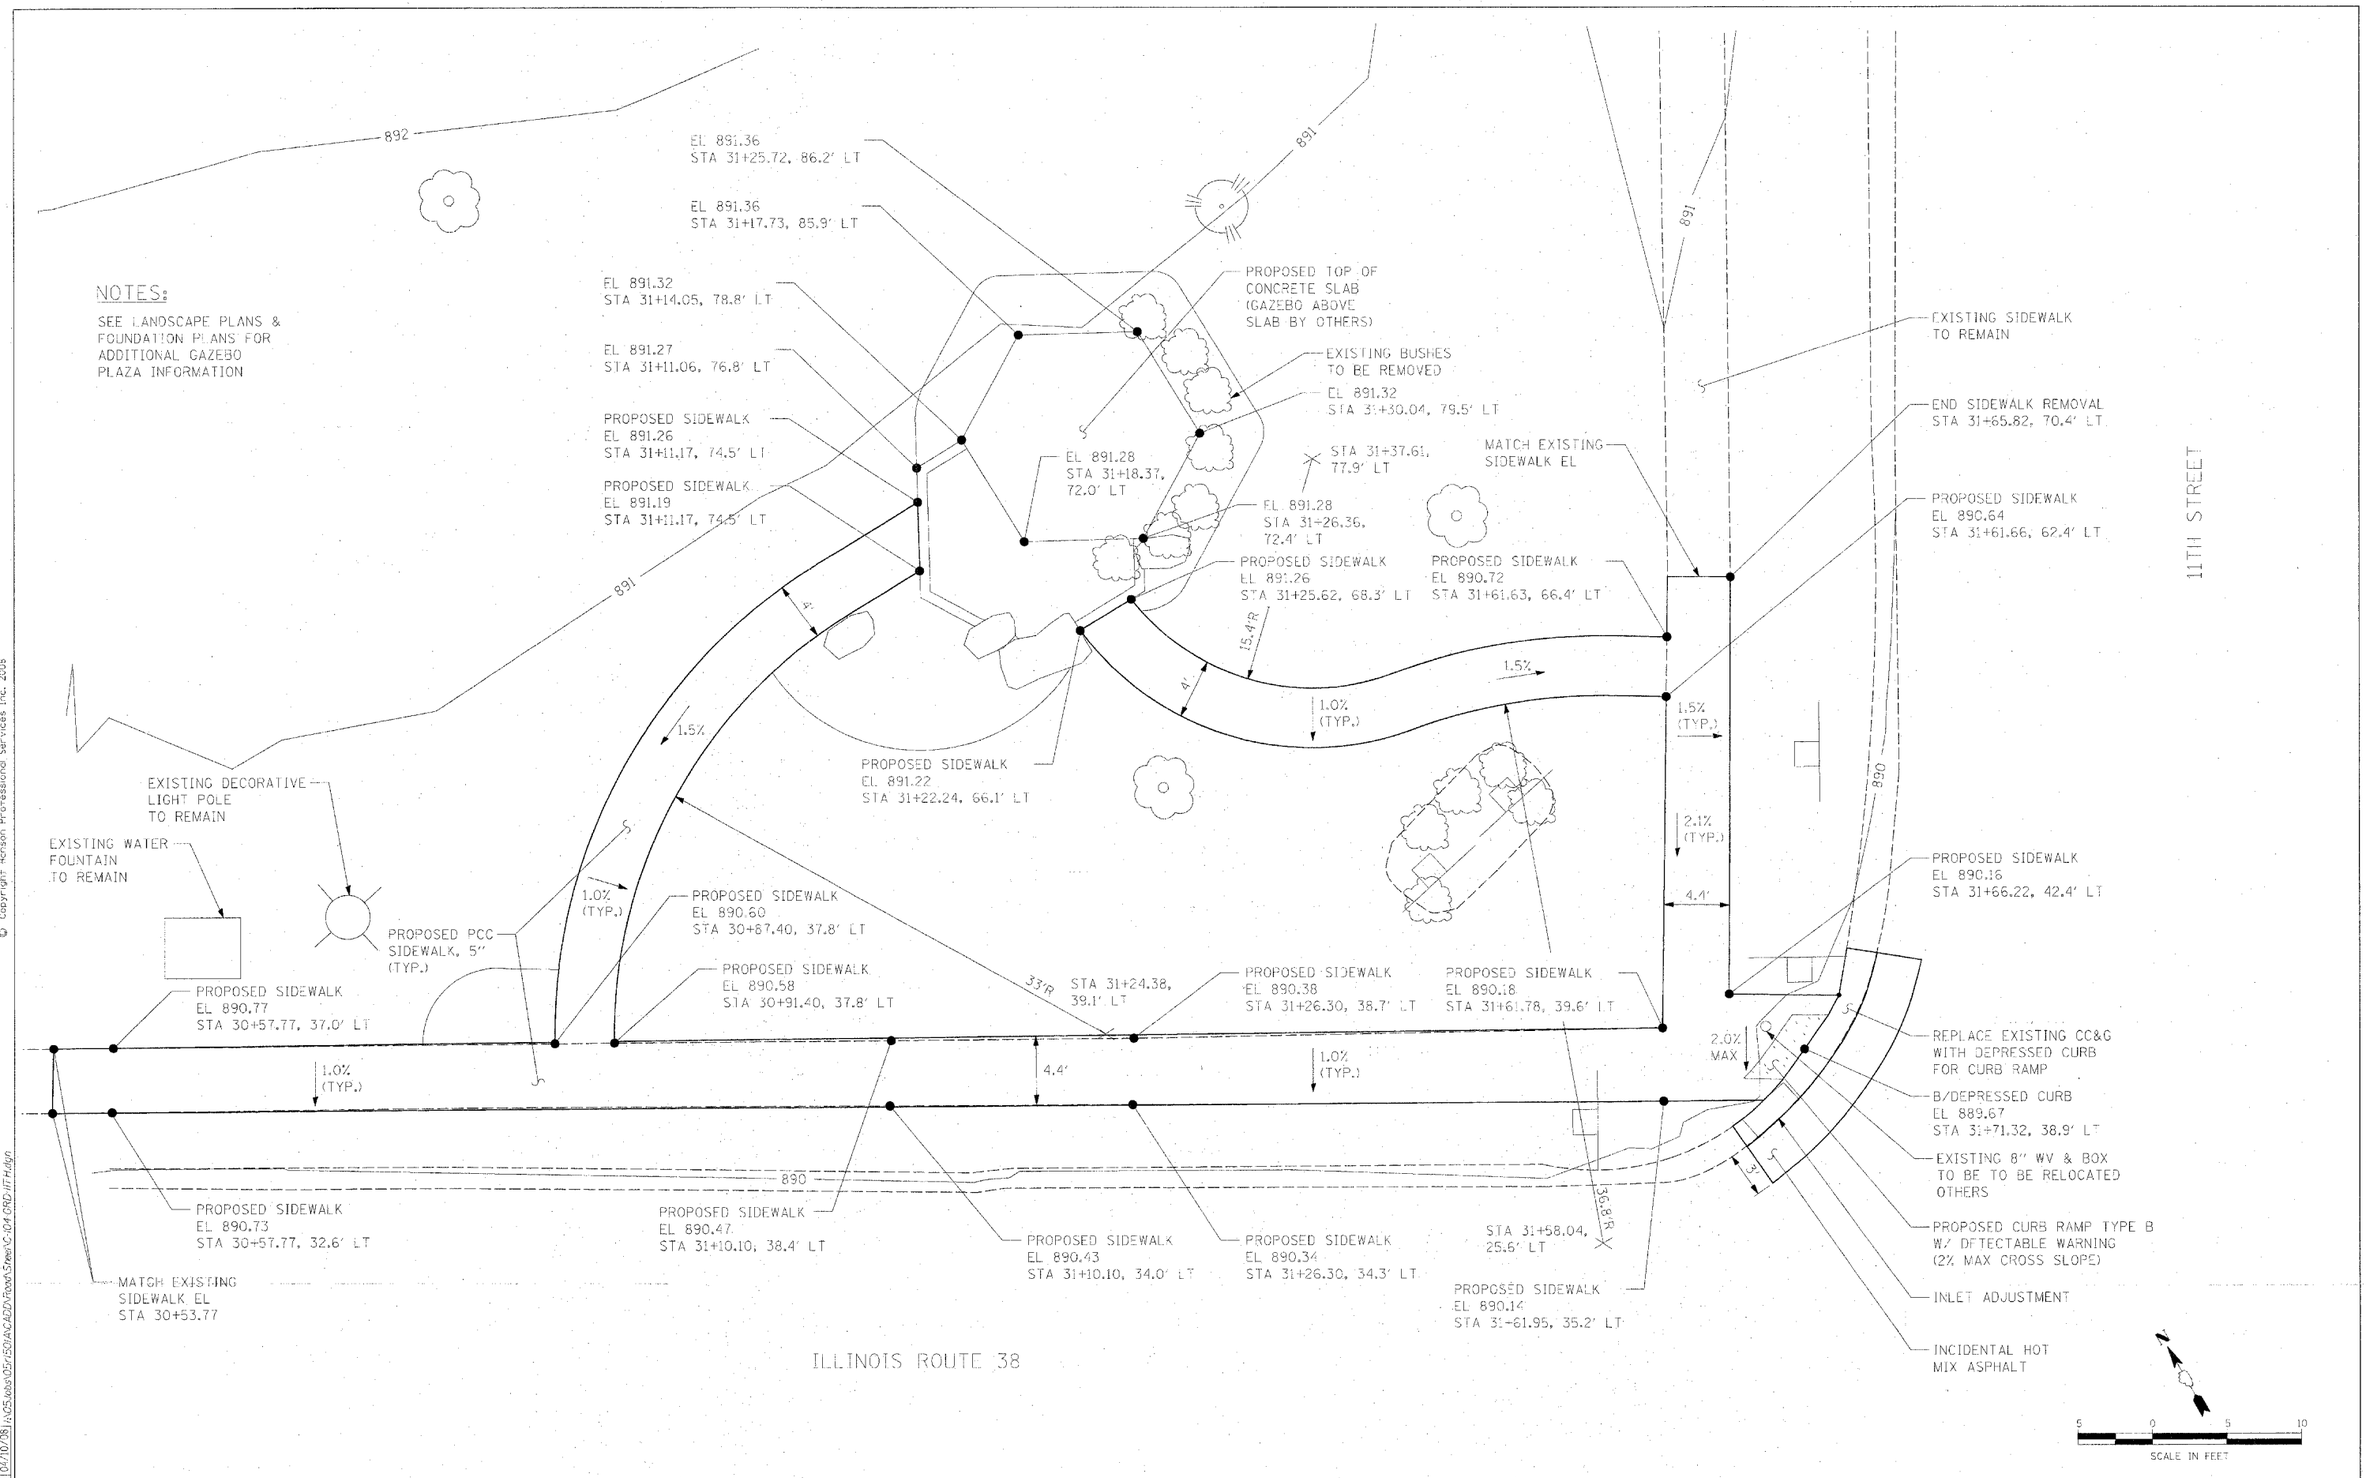

NOTES:

SEE LANDSCAPE PLANS & FOUNDATION PLANS FOR ADDITIONAL GAZEBO PLAZA INFORMATION

HANSON

Hanson Professional Services Inc.

© Copyright Hanson Professional Services Inc. 2008

LAYOUT	MWH	04/08/08	Hussa004ll		
DRAWN	MWH	04/10/08	04\14\2008, 11:11 AM		
REVIEWED	CPS	04/10/08	I:\05Jobs\05r1501A\CADD\Road\Sheet\C-104-GRD-11TH.dgn		

FILE NAME = I:\05Jobs\05r1501A\CADD\Road\Sheet\C-104-GRD-11TH.dgn	USER NAME = MWH	DESIGNED - CPS	REVISED -
		DRAWN - MWH	REVISED -
	PLOT SCALE = AS SHOWN	CHECKED - CPS	REVISED -
	PLOT DATE = 04\14\2008, 11:11 AM	DATE - 04/10/08	REVISED -

STATE OF ILLINOIS
DEPARTMENT OF TRANSPORTATION

SIDEWALK & GRADING 11TH STREET WAYSIDE
EAST LINCOLN HIGHWAY
LIGHTING AND STREETSCAPE
DEKALB, IL

SCALE: AS SHOWN | SHEET NO. OF SHEETS | STA. 30+50 TO STA. 32+00

F.A.P. RTE.	SECTION	COUNTY	TOTAL SHEETS	SHEET NO.
567	06-00173-00-LT	DEKALB	41	12
		CONTRACT NO. 87337		
FAP 567	ILLINOIS: ITEP 32025			