CONTRACT NO. 91379

ROUTE NO.	SECTION	COUNTY	TOTAL SHEETS	SHEET NO.
FAS 666	99-00080-00-RP	DOUGLAS	279	18
FEDERAL DIST.NO. ..	ILLINOIS	PROJECT C-95-323-07		

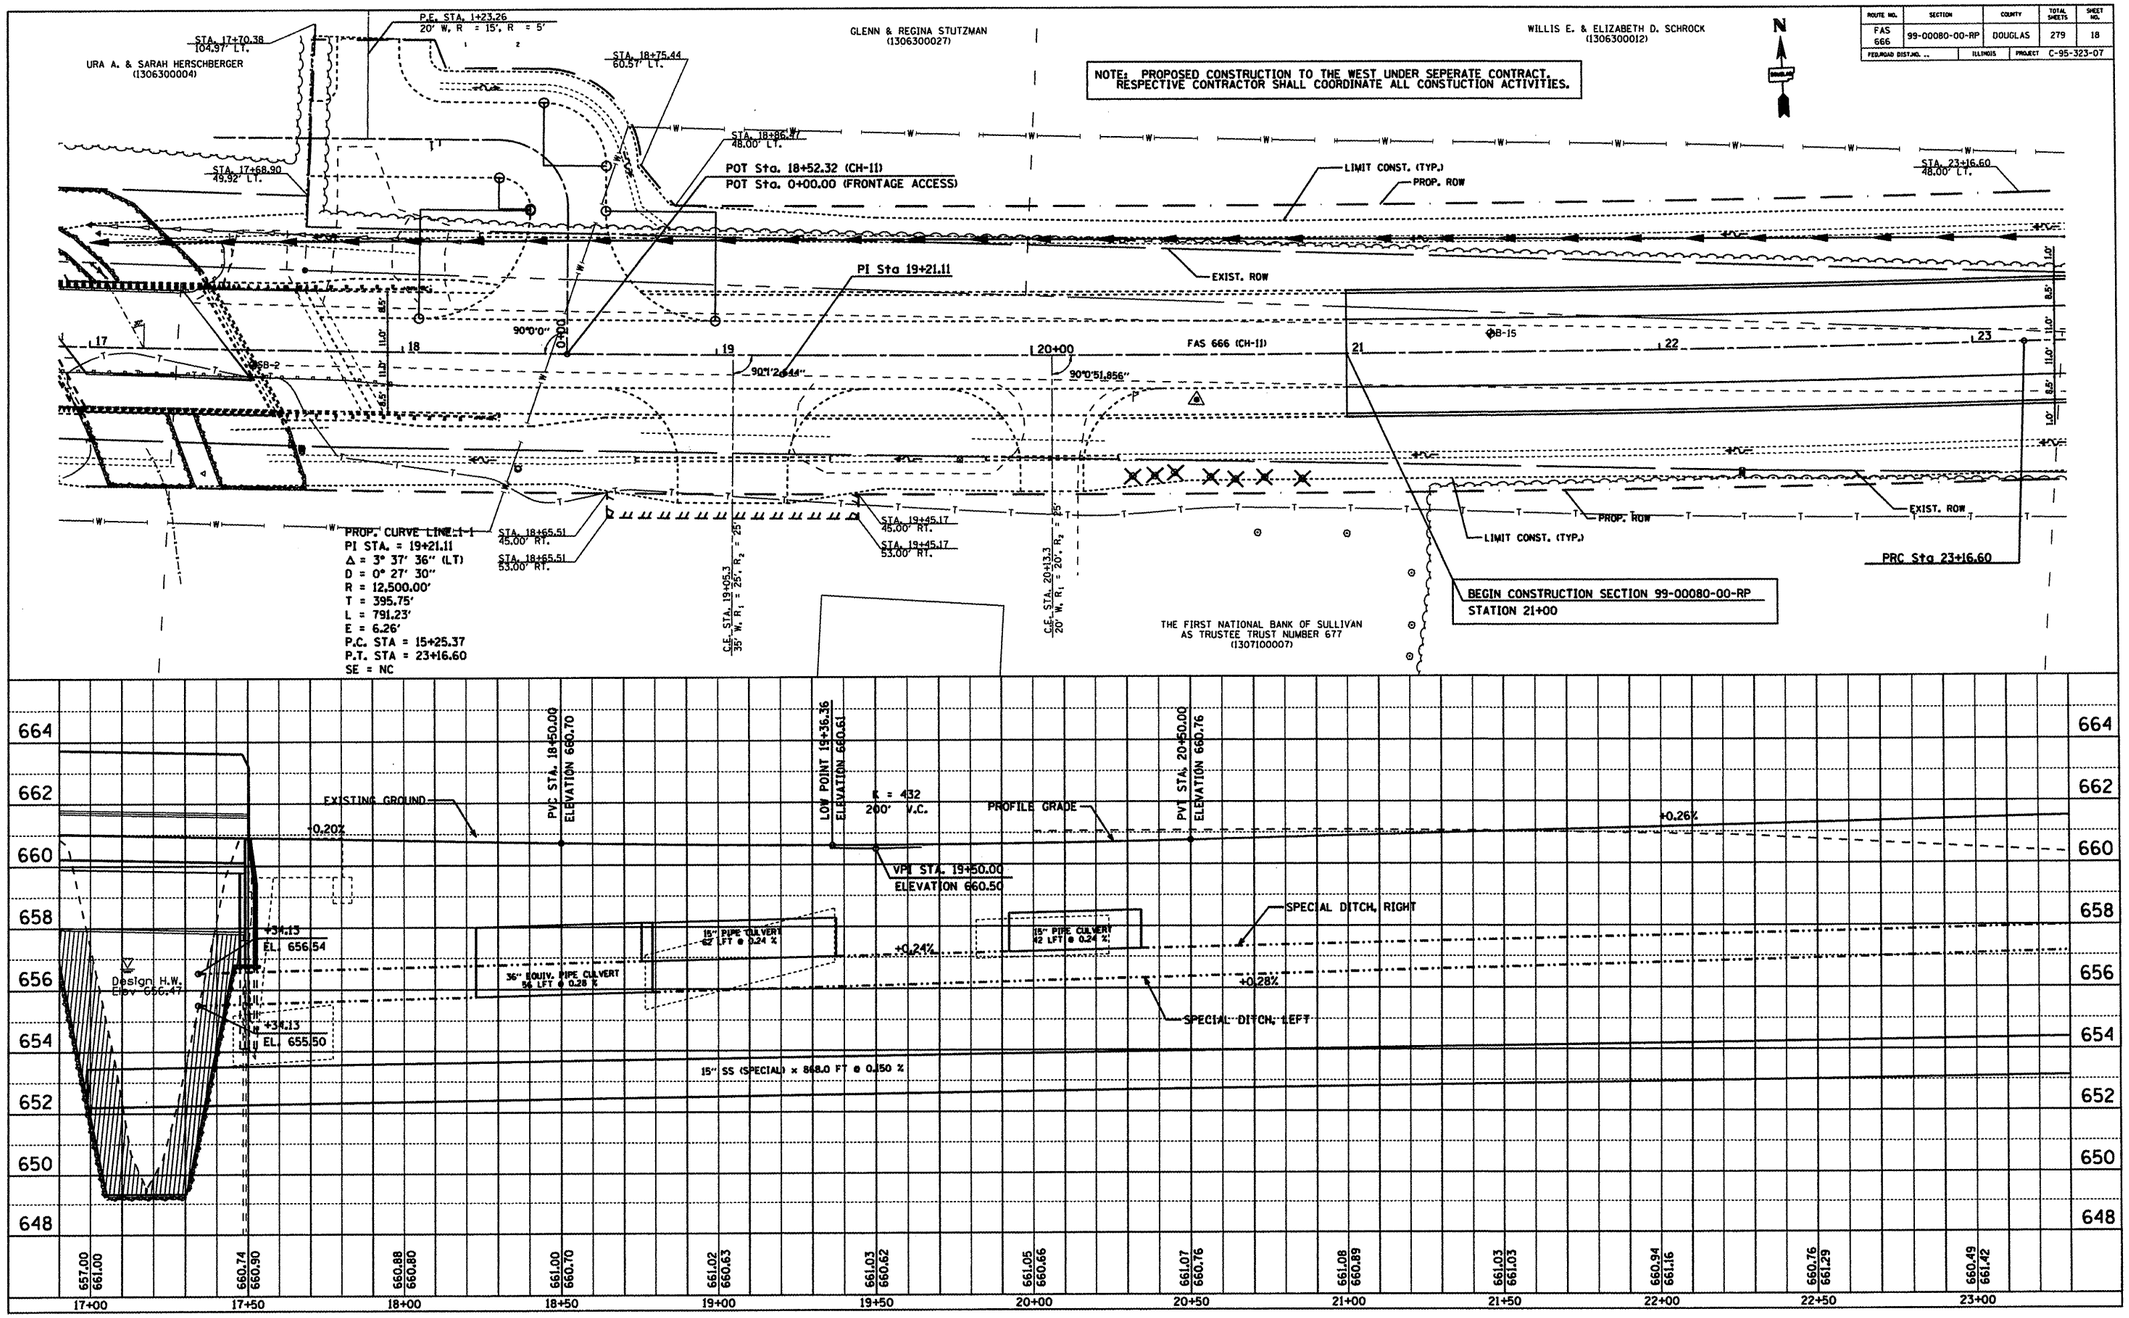

Prepared by: DOUGLAS COUNTY HIGHWAY DEPARTMENT TUSCOLA, ILLINOIS

CH 11 (FAS 666) - PLAN & PROFILE STA 17+00 TO STA 23+00