CONTRACT NO. 91379

ROUTE NO.	SECTION	COUNTY	TOTAL SHEETS	SHEET NO.
FAS 666	99-00080-00-RP	DOUGLAS	279	26
FED.ROAD DIST.NO. --	ILLINOIS	PROJECT	C-95-323-07	

PLAN — SURVEYED / PLOTTED / DESIGNED / DETAILED / QUANTITIES CHECKED / FINAL NOTES / STRUCTURE NOTATIONS CHKD / NOTE BOOK / NO. ____ / BY / DATE / CADD FILE NAME

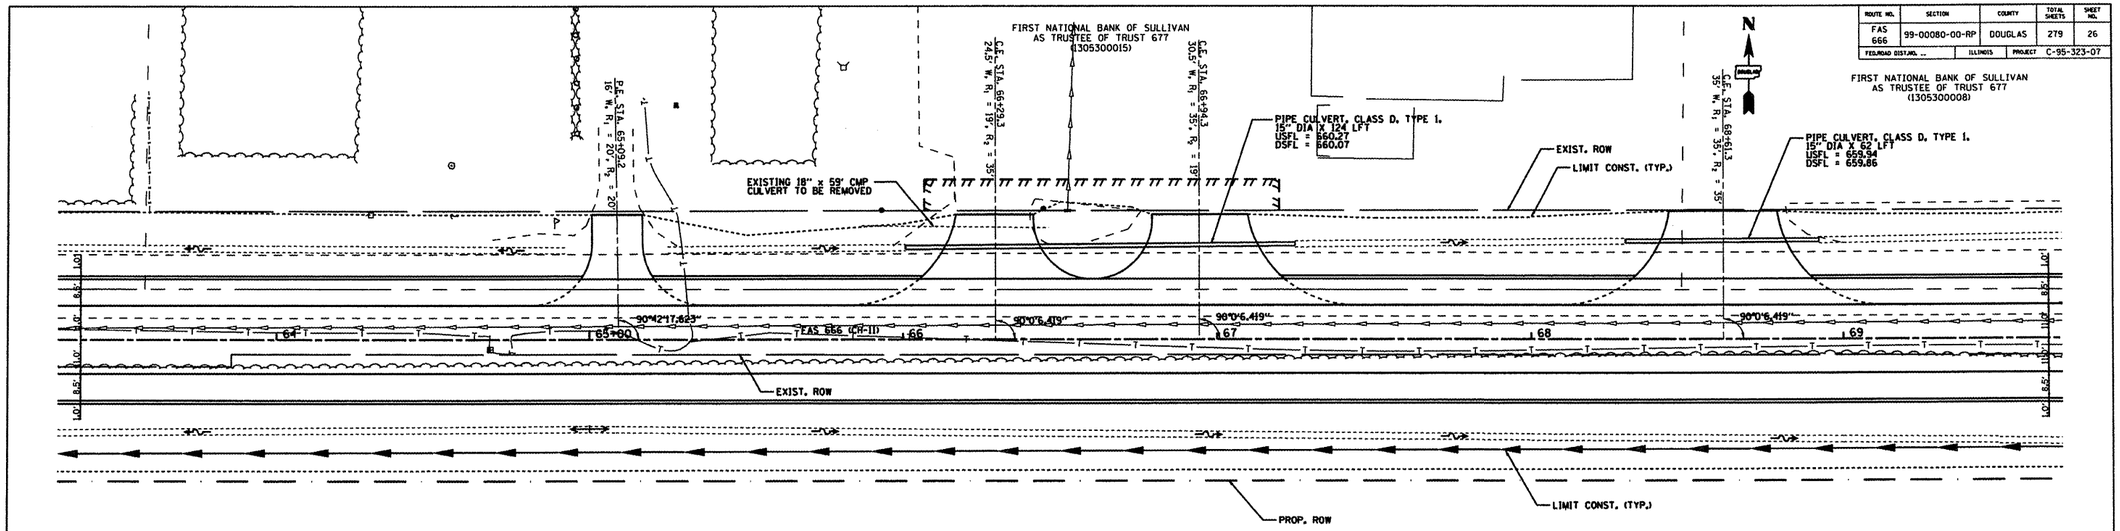

PROFILE — SURVEYED / PLOTTED / DESIGNED / DETAILED / QUANTITIES CHECKED / FINAL NOTES / STRUCTURE NOTATIONS CHKD / NOTE BOOK / NO. ____ / BY / DATE

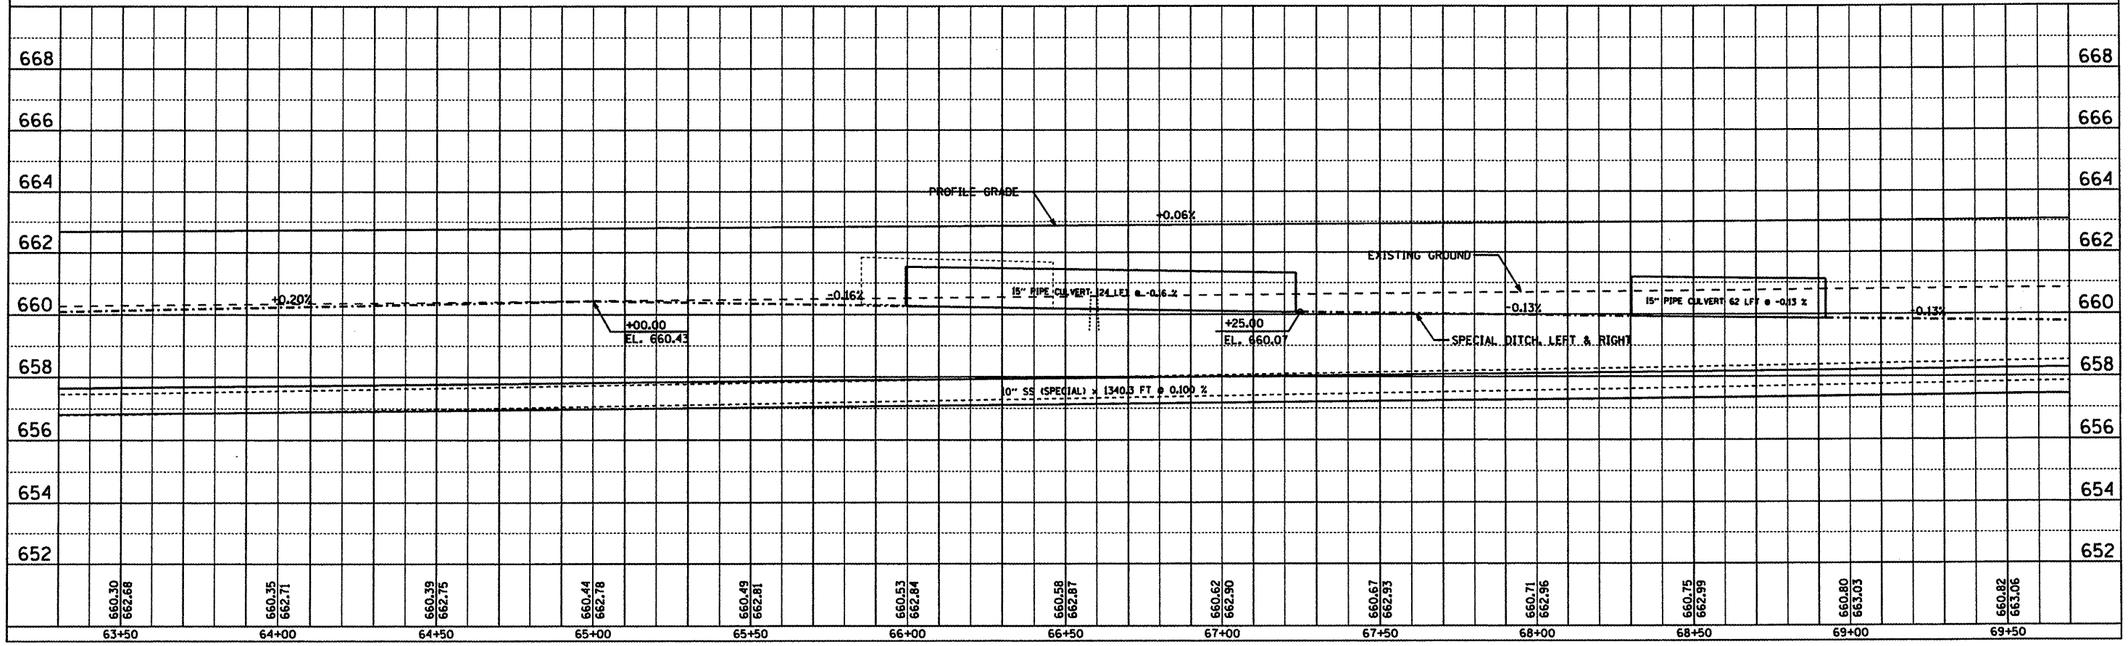

Prepared by: DOUGLAS COUNTY HIGHWAY DEPARTMENT TUSCOLA, ILLINOIS

CH 11 (FAS 666) - PLAN & PROFILE STA 63+50 TO STA 69+50