CONTRACT 91379

ROUTE NO.	SECTION	COUNTY	TOTAL SHEETS	SHEET NO.
FAS 666	99-00080-00-RP	DOUGLAS	279	99
FEDERAL DIST.NO. ...	ILLINOIS	PROJECT	C-95-323-07	

PLAN | SURFACED | PLOTTED | DRAWN | CHECKED | ALIGNMENT | INT. OF RWY. CHECKED | CAD FILE NAME | NOTE BOOK | NO. ____ | BY | DATE

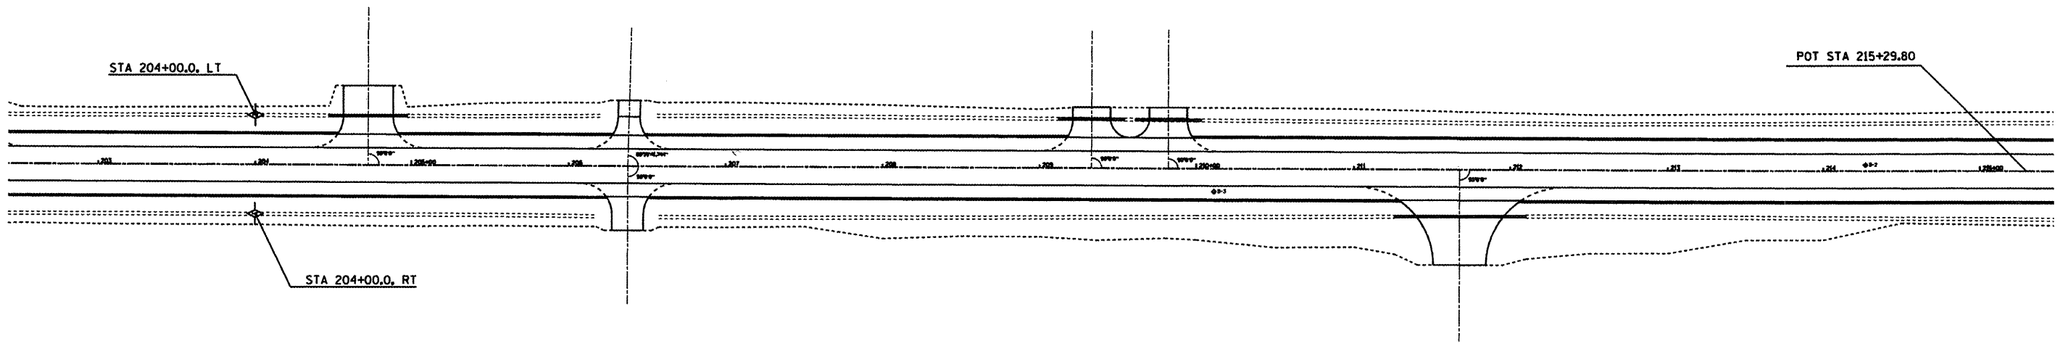

TEMPORARY DITCH CHECK

INLET AND PIPE PROTECTION

TEMPORARY EROSION CONTROL BARRIER

PROFILE | SURFACED | PLOTTED | DRAWN | CHECKED | SEAL NOTED | FEATURE ADDITIONS OMITTED | NOTE BOOK | NO. ____ | BY | DATE

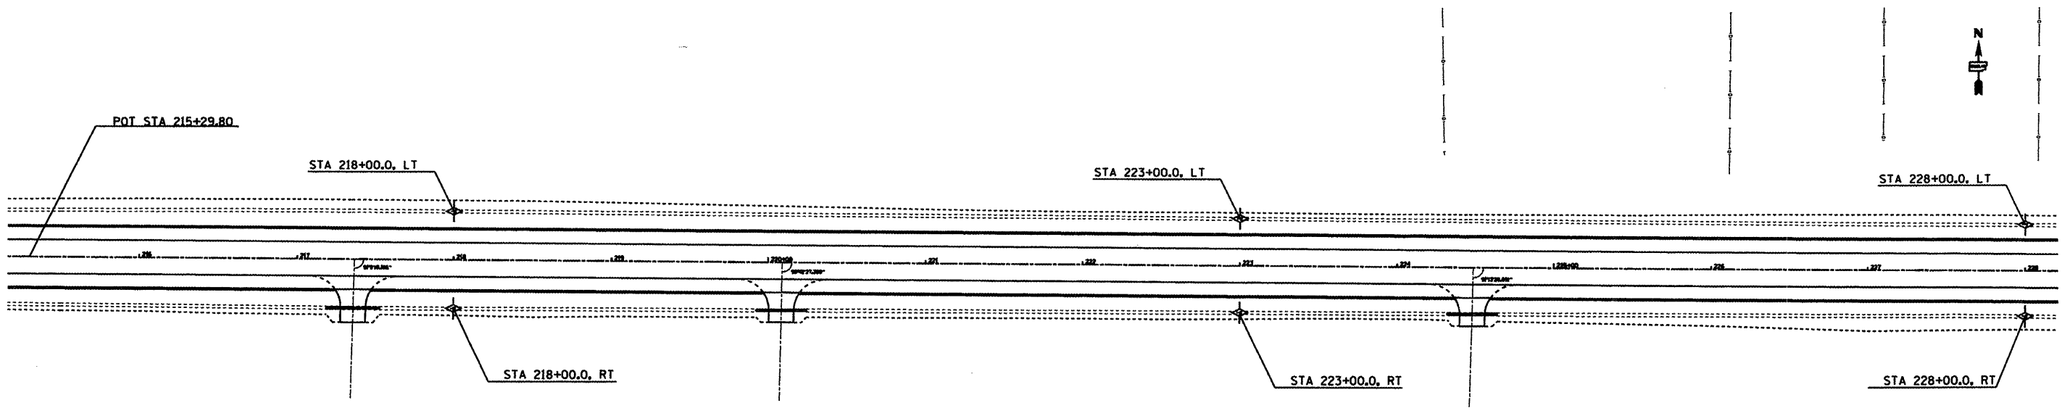

TEMPORARY DITCH CHECK

INLET AND PIPE PROTECTION

TEMPORARY EROSION CONTROL BARRIER