ROUTE NO.	SECTION	COUNTY	TOTAL SHEETS	SHEET NO.
FAS 666	99-00080-00-RP	DOUGLAS	279	161
FEDERAL DISTRICT	ILLINOIS	PROJECT	C-95-323-07	

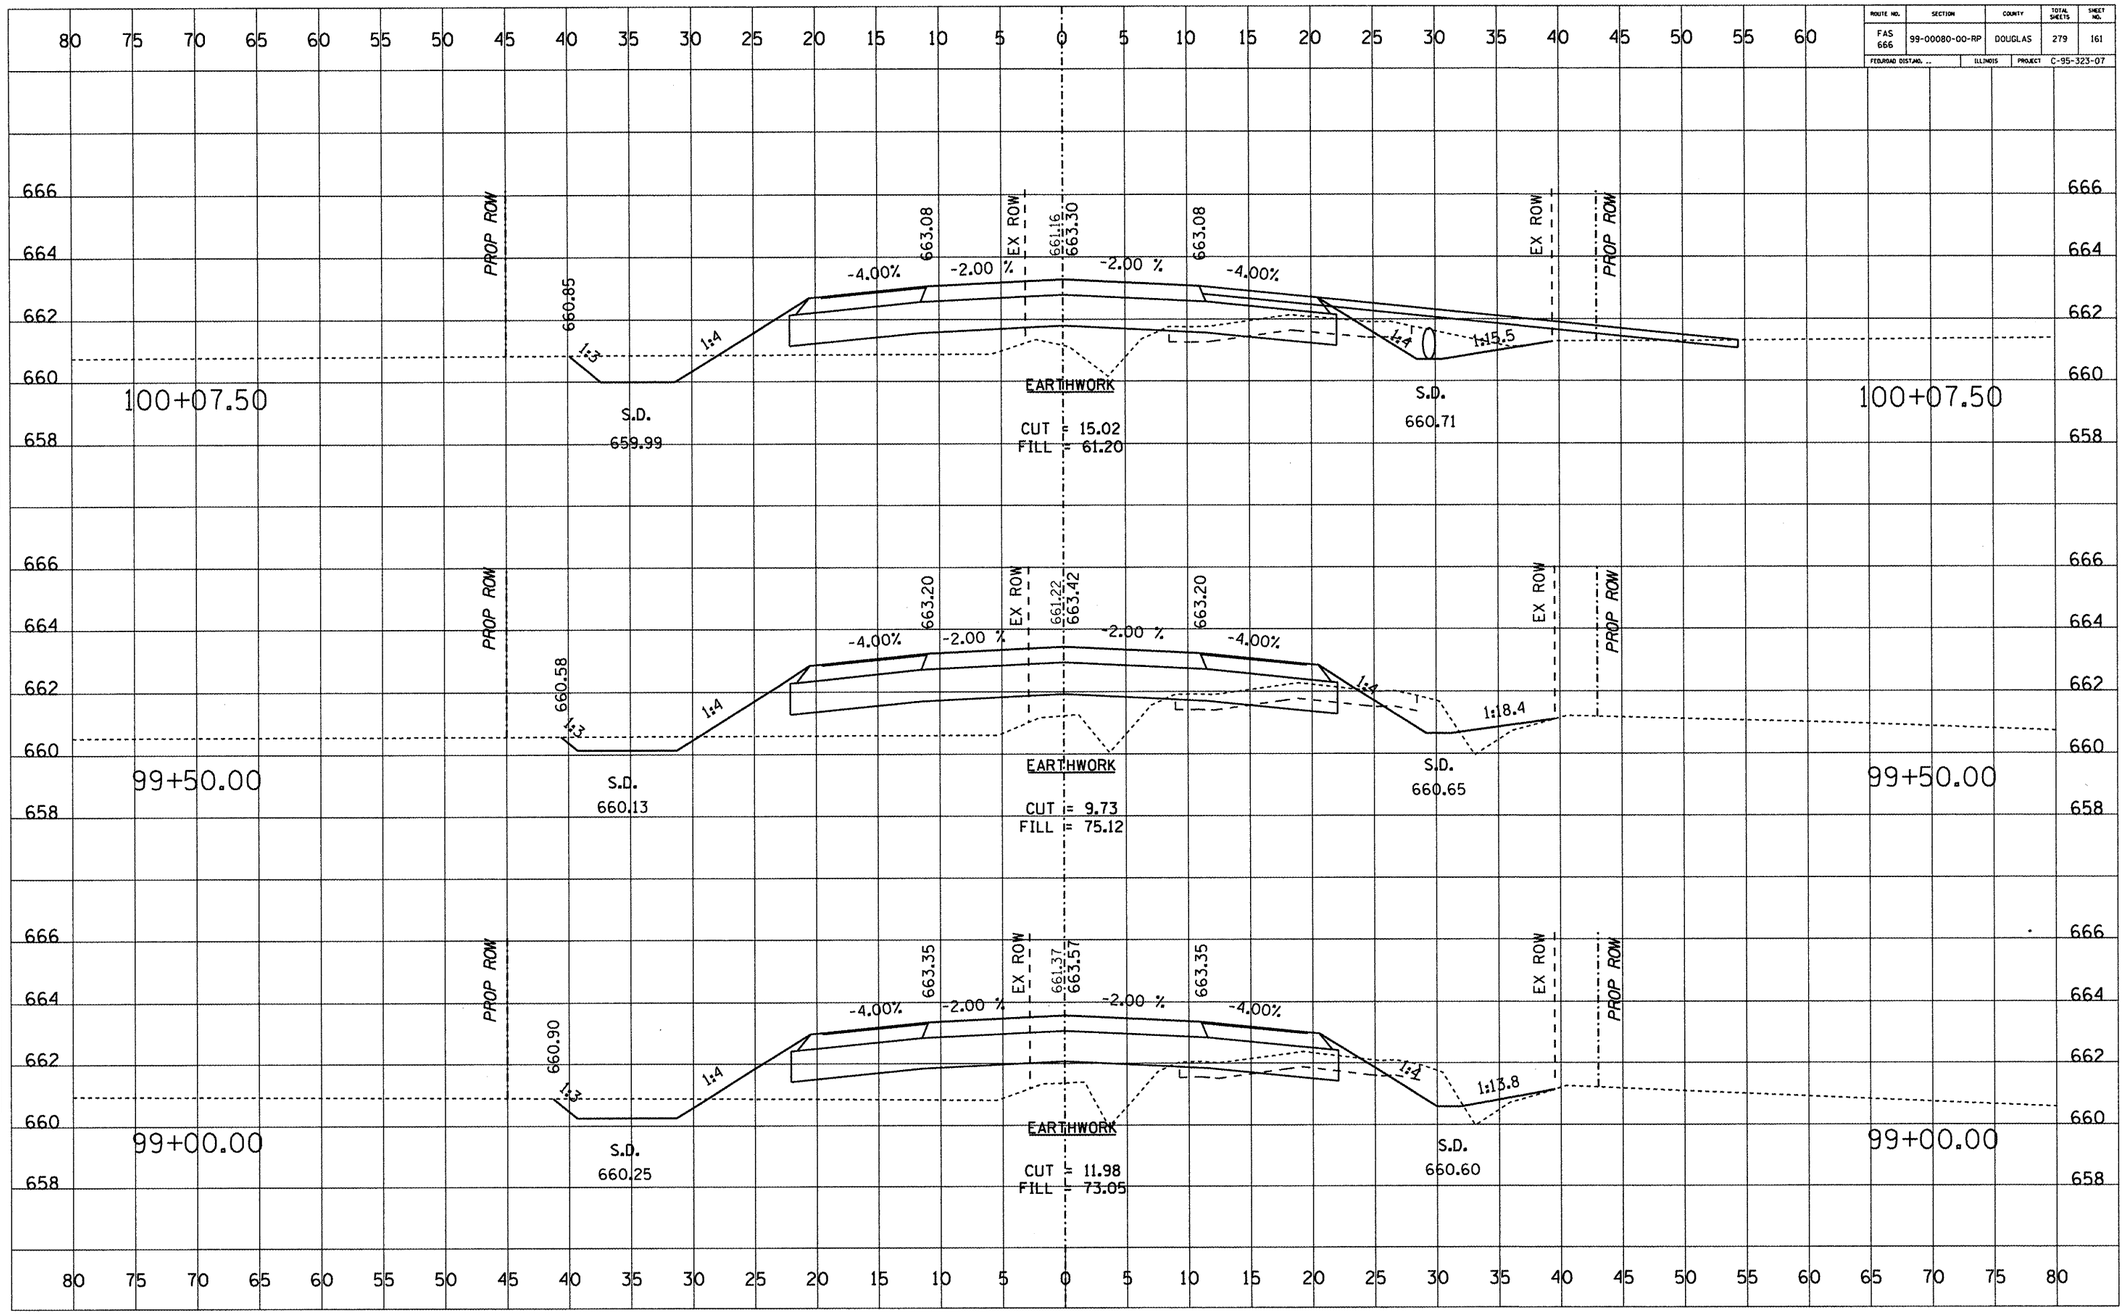

FINAL SURVEY	SURVEYED	DATE
	PLOTTED	BY
	TEMPLATE	
NOTE BOOK	AREAS	
NO.	AREAS CHECKED	

ORIGINAL SURVEY	SURVEYED	DATE
	PLOTTED	BY
	TEMPLATE	
NOTE BOOK	AREAS	
NO.	AREAS CHECKED	

Prepared by: DOUGLAS COUNTY HIGHWAY DEPARTMENT TUSCOLA, ILLINOIS

CH 11 (FAS 666) - CROSS SECTIONS STA 99+00 TO STA 100+07.50