ROUTE NO.	SECTION	COUNTY	TOTAL SHEETS	SHEET NO.
FAS 666	99-00080-00-RP	DOUGLAS	279	162
FED.ROAD DIST.NO. ...	ILLINOIS	PROJECT	C-95-323-07	

FINAL SURVEY NOTE BOOK NO.	ORIGINAL SURVEY NOTE BOOK NO.	SURFACED	PLOTTED	TEMPLATE	AREAS	AREAS CHECKED	BY	DATE

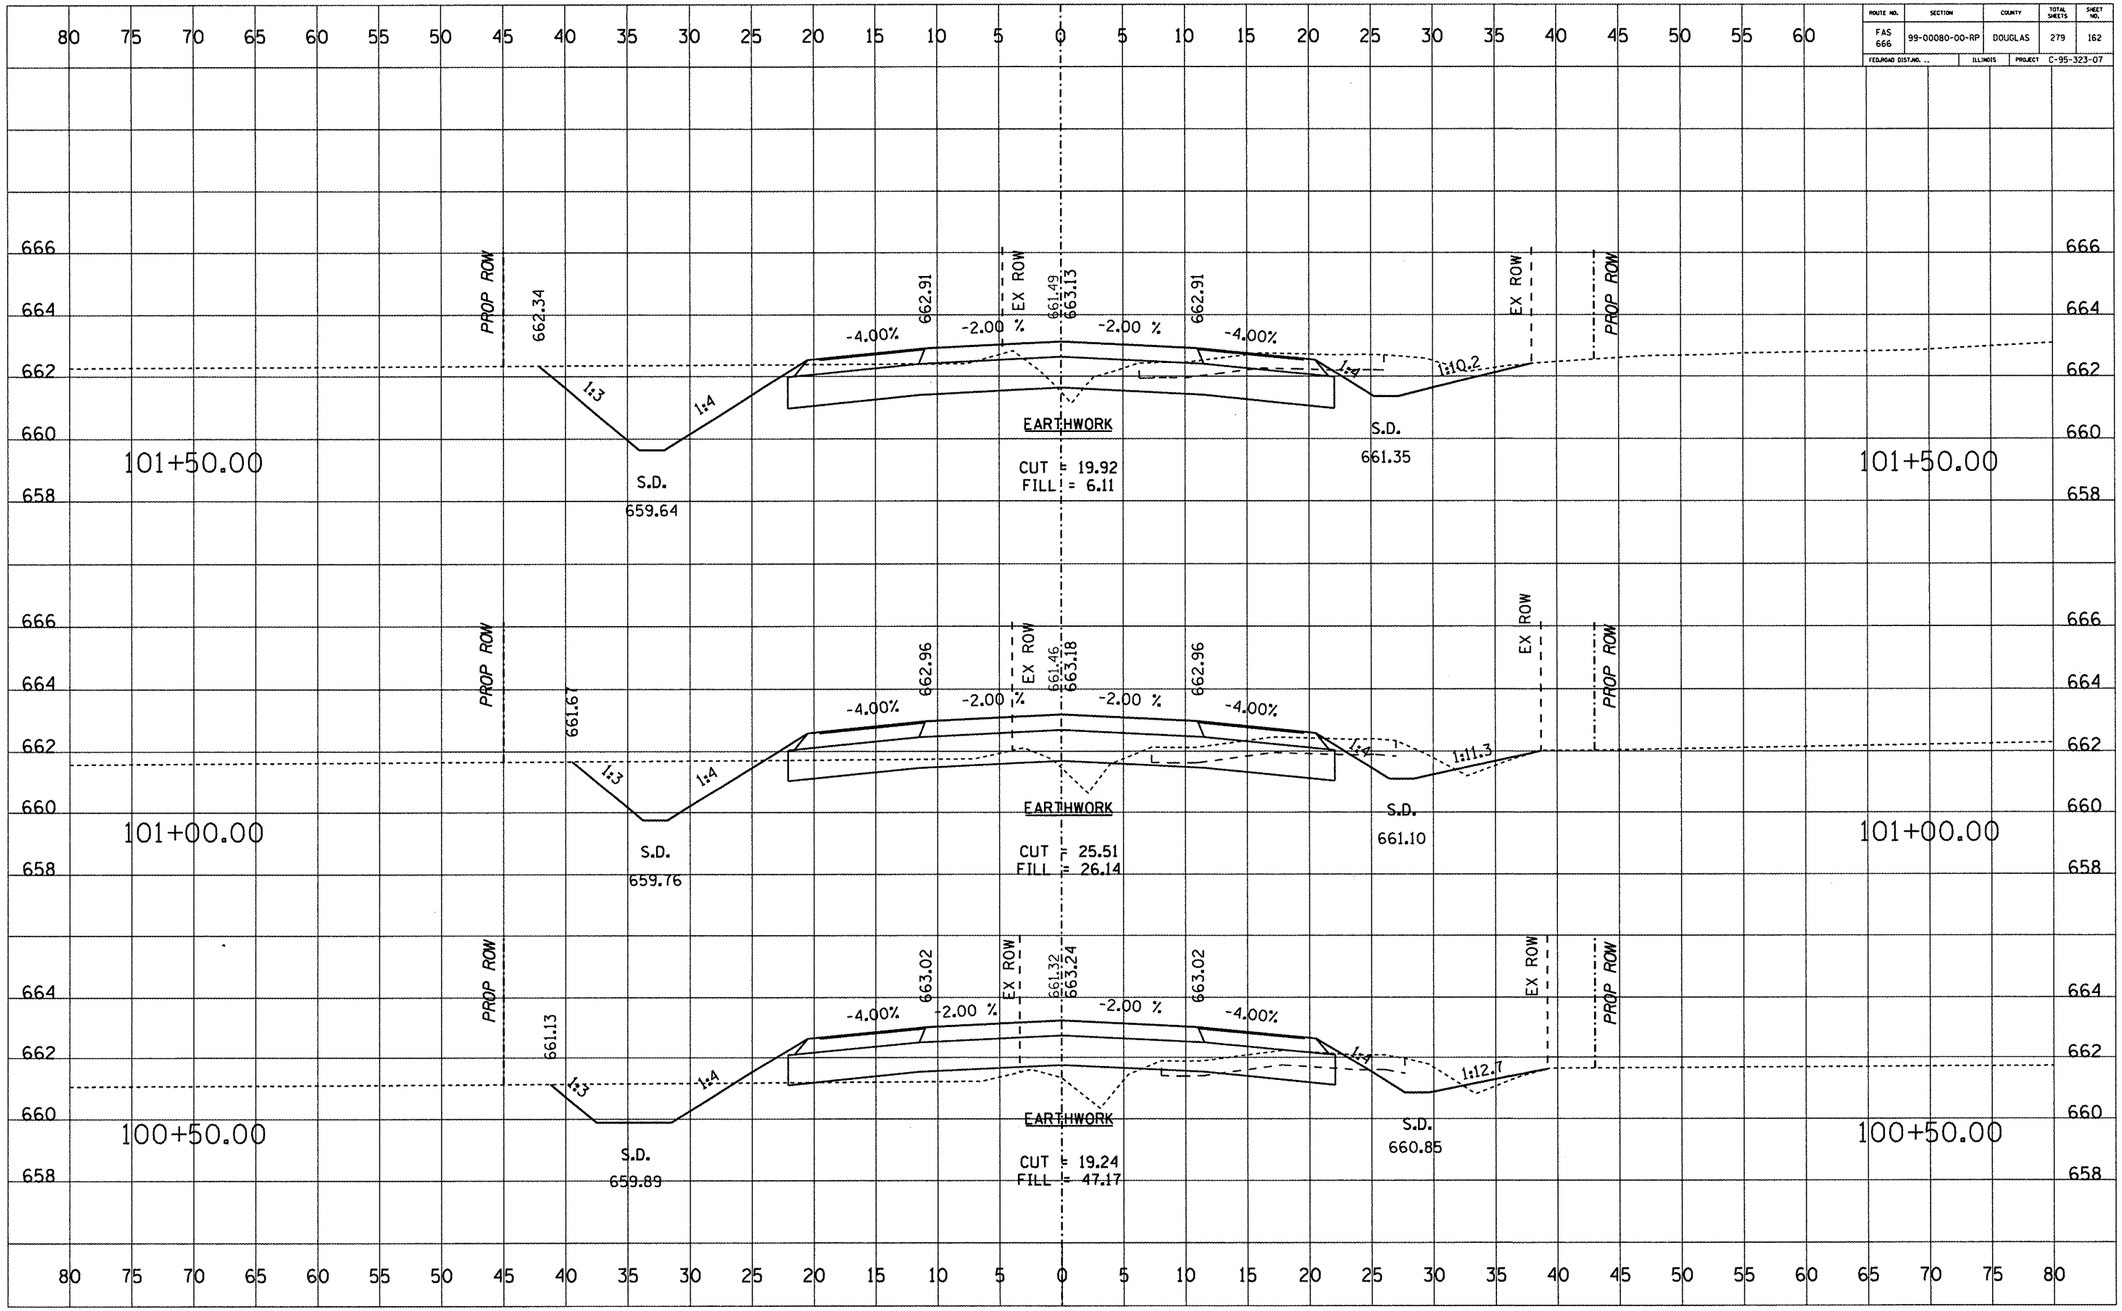

Prepared by: DOUGLAS COUNTY HIGHWAY DEPARTMENT TUSCOLA, ILLINOIS

CH 11 (FAS 666) - CROSS SECTIONS STA 100+50 TO STA 101+50