ROUTE NO.	SECTION	COUNTY	TOTAL SHEETS	SHEET NO.
FAS 666	99-00080-00-RP	DOUGLAS	279	187
FED/ROAD DIST.NO. ...	ILLINOIS	PROJECT	C-95-323-07	

FINAL SURVEY	ORIGINAL SURVEY	DATE
NOTE BOOK	NOTE BOOK	BY
NO.	NO.	SURVEYED
		PLOTTED
		TEMPLATE
		AREAS
		AREAS CHECKED

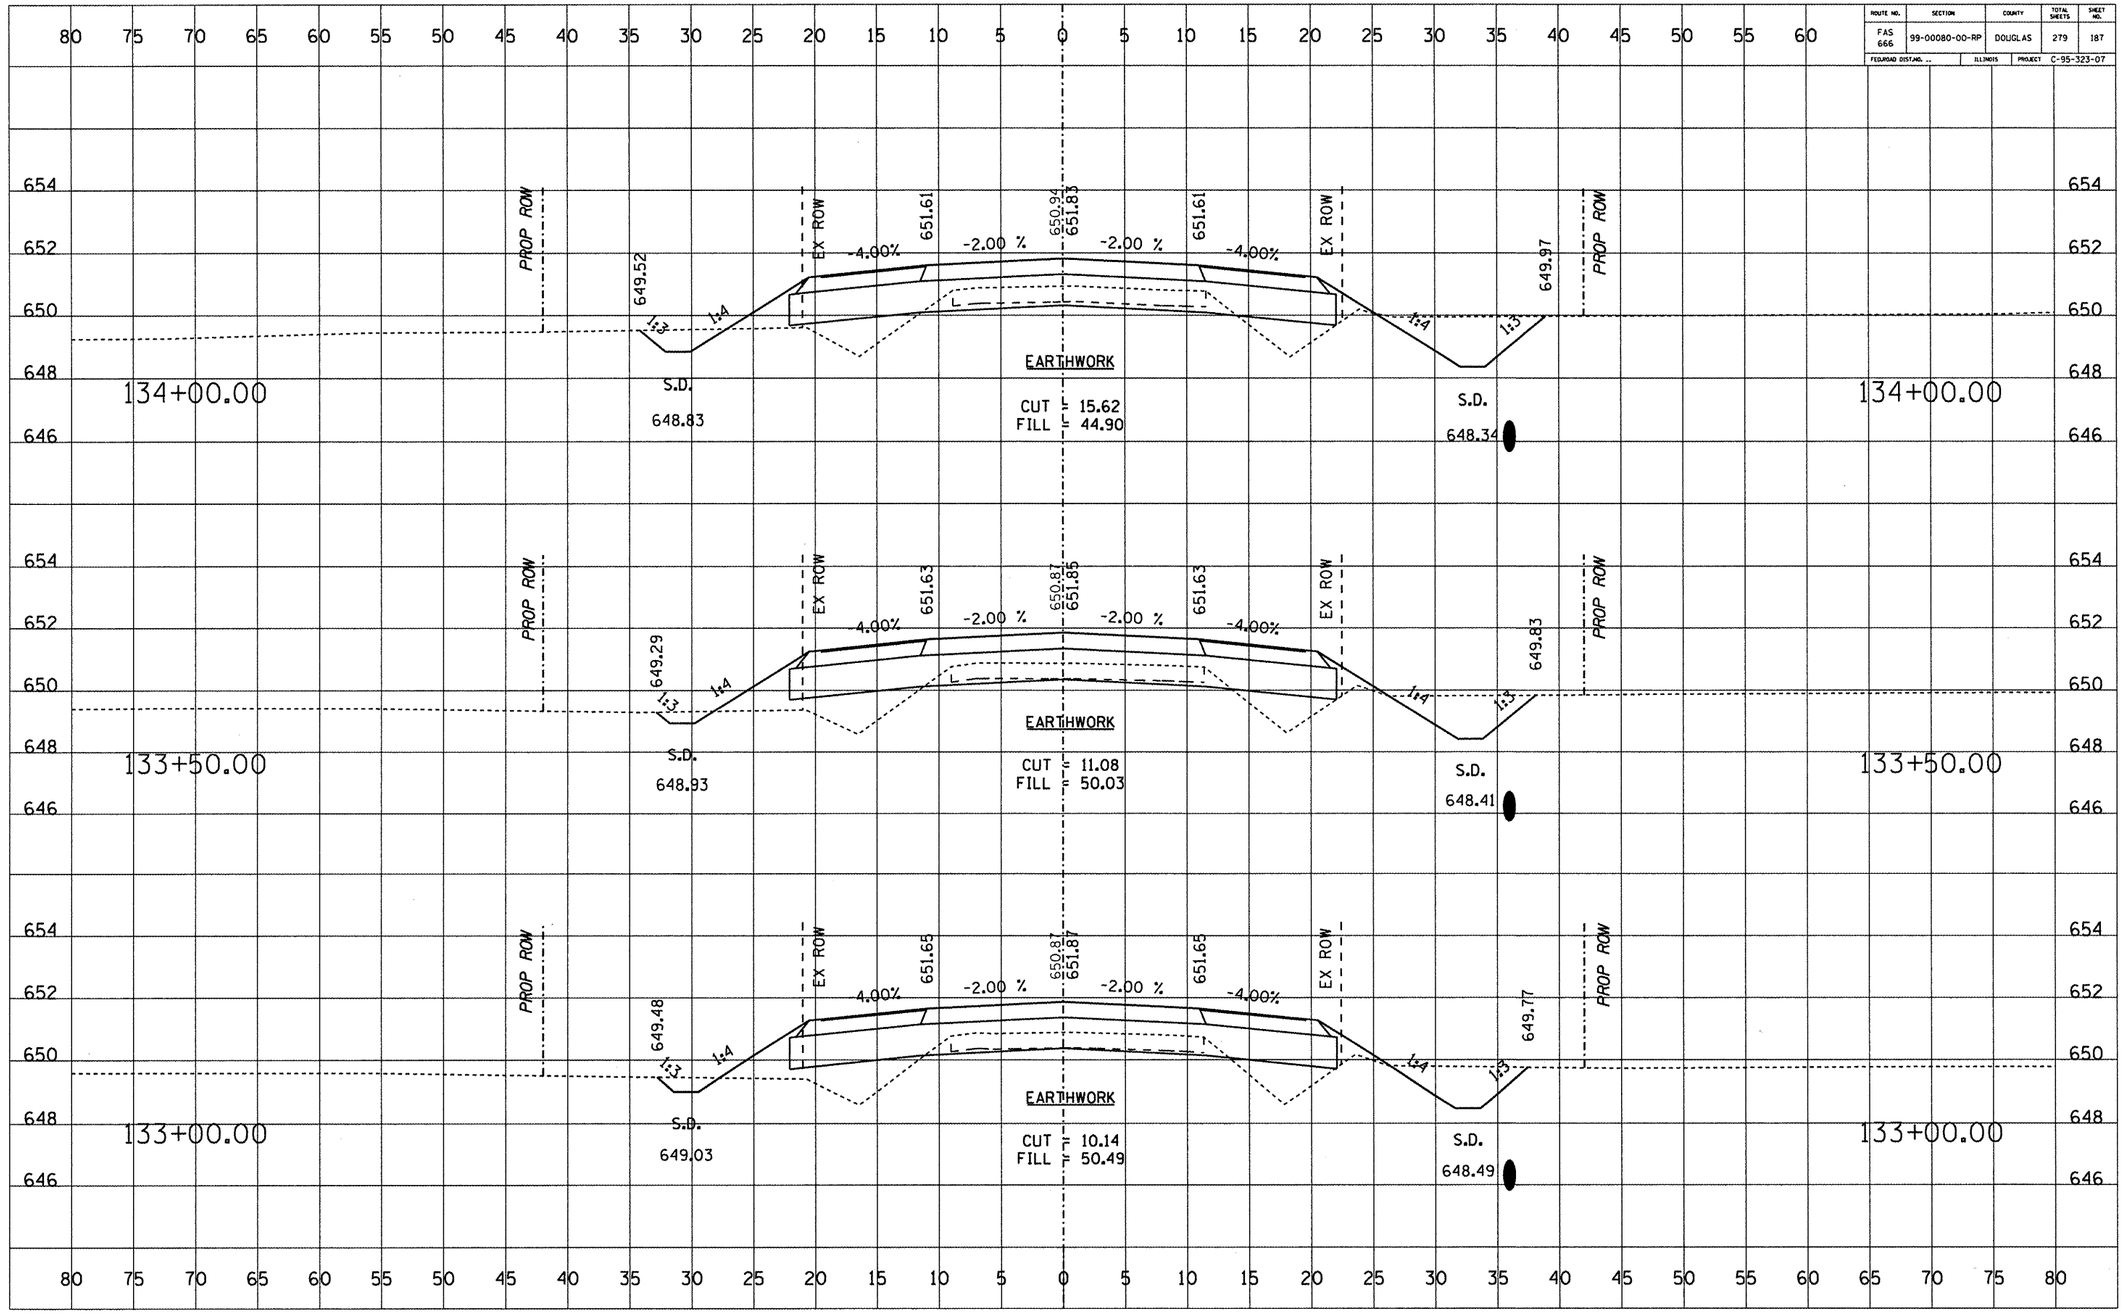

Prepared by: DOUGLAS COUNTY HIGHWAY DEPARTMENT TUSCOLA, ILLINOIS

CH 11 (FAS 666) - CROSS SECTIONS STA 133+00 TO STA 134+00