ROUTE NO.	SECTION	COUNTY	TOTAL SHEETS	SHEET NO.
FAS 666	99-00080-00-RP	DOUGLAS	279	190
FED.ROAD DIST.NO. ..	ILLINOIS	PROJECT	C-95-323-07	

DATE	BY	
		SURVEYED
		PLOTTED
		TEMPLATE
		AREAS CHECKED
FINAL SURVEY	NOTE BOOK	NO.

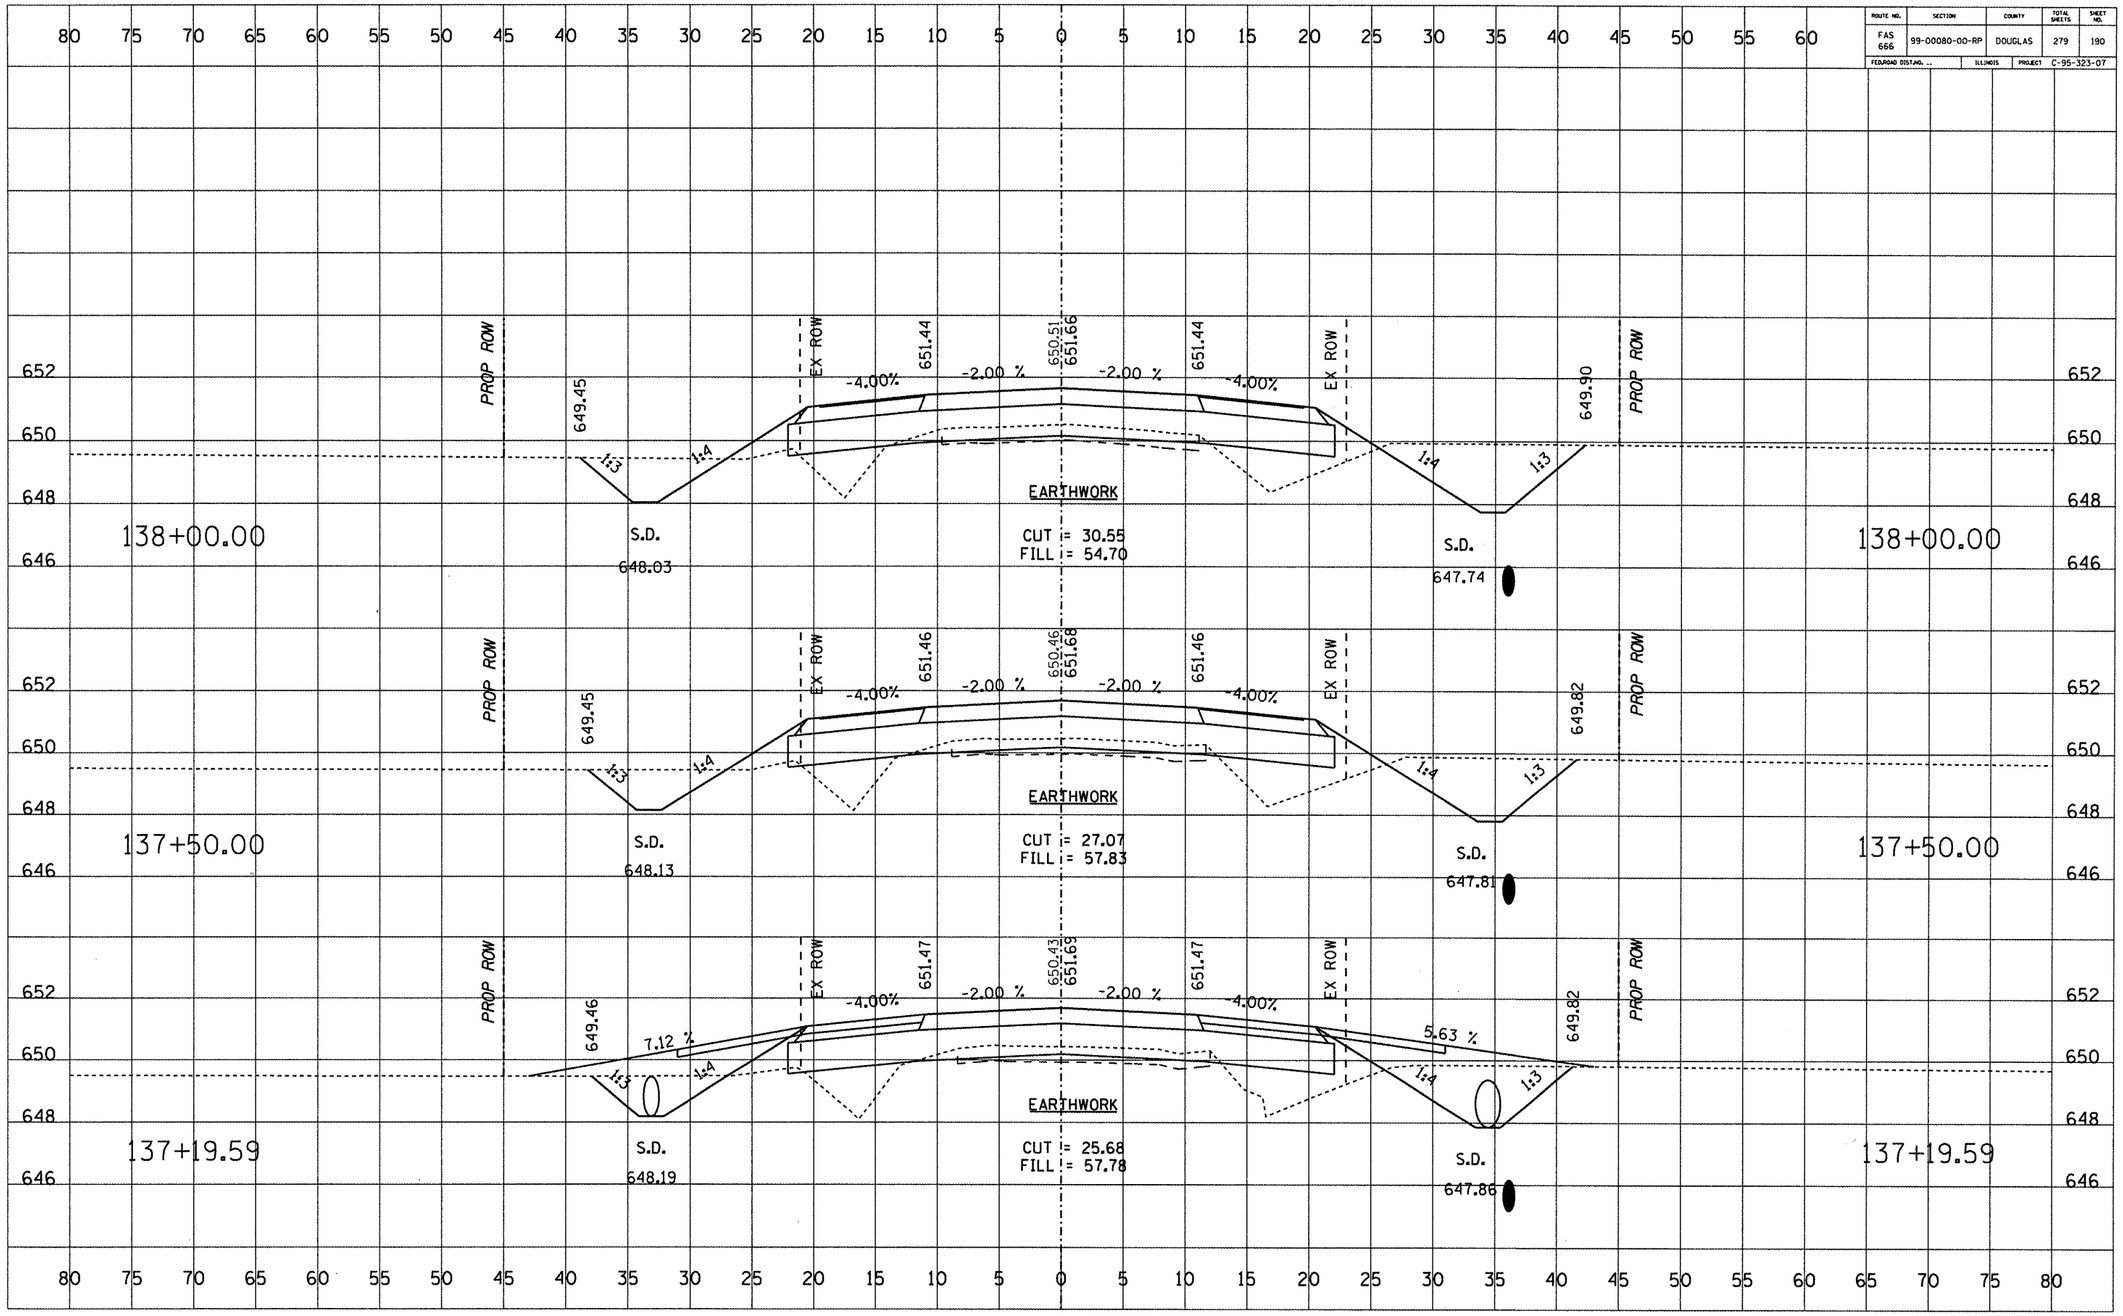

DATE	BY	
		SURVEYED
		PLOTTED
		TEMPLATE
		AREAS CHECKED
ORIGINAL SURVEY	NOTE BOOK	NO.

Prepared by: DOUGLAS COUNTY HIGHWAY DEPARTMENT TUSCOLA, ILLINOIS

CH 11 (FAS 666) - CROSS SECTIONS STA 137+19.59 TO STA 138+00