ROUTE NO.	SECTION	COUNTY	TOTAL SHEETS	SHEET NO.
FAS 666	99-00080-00-RP	DOUGLAS	279	206
FED.ROAD DIST.NO. ..	ILLINOIS	PROJECT	C-95-323-07	

DATE | BY | SURVEYED | PLOTTED | TEMPLATE | AREAS | AREAS CHECKED | FINAL SURVEY | NOTE BOOK | NO.

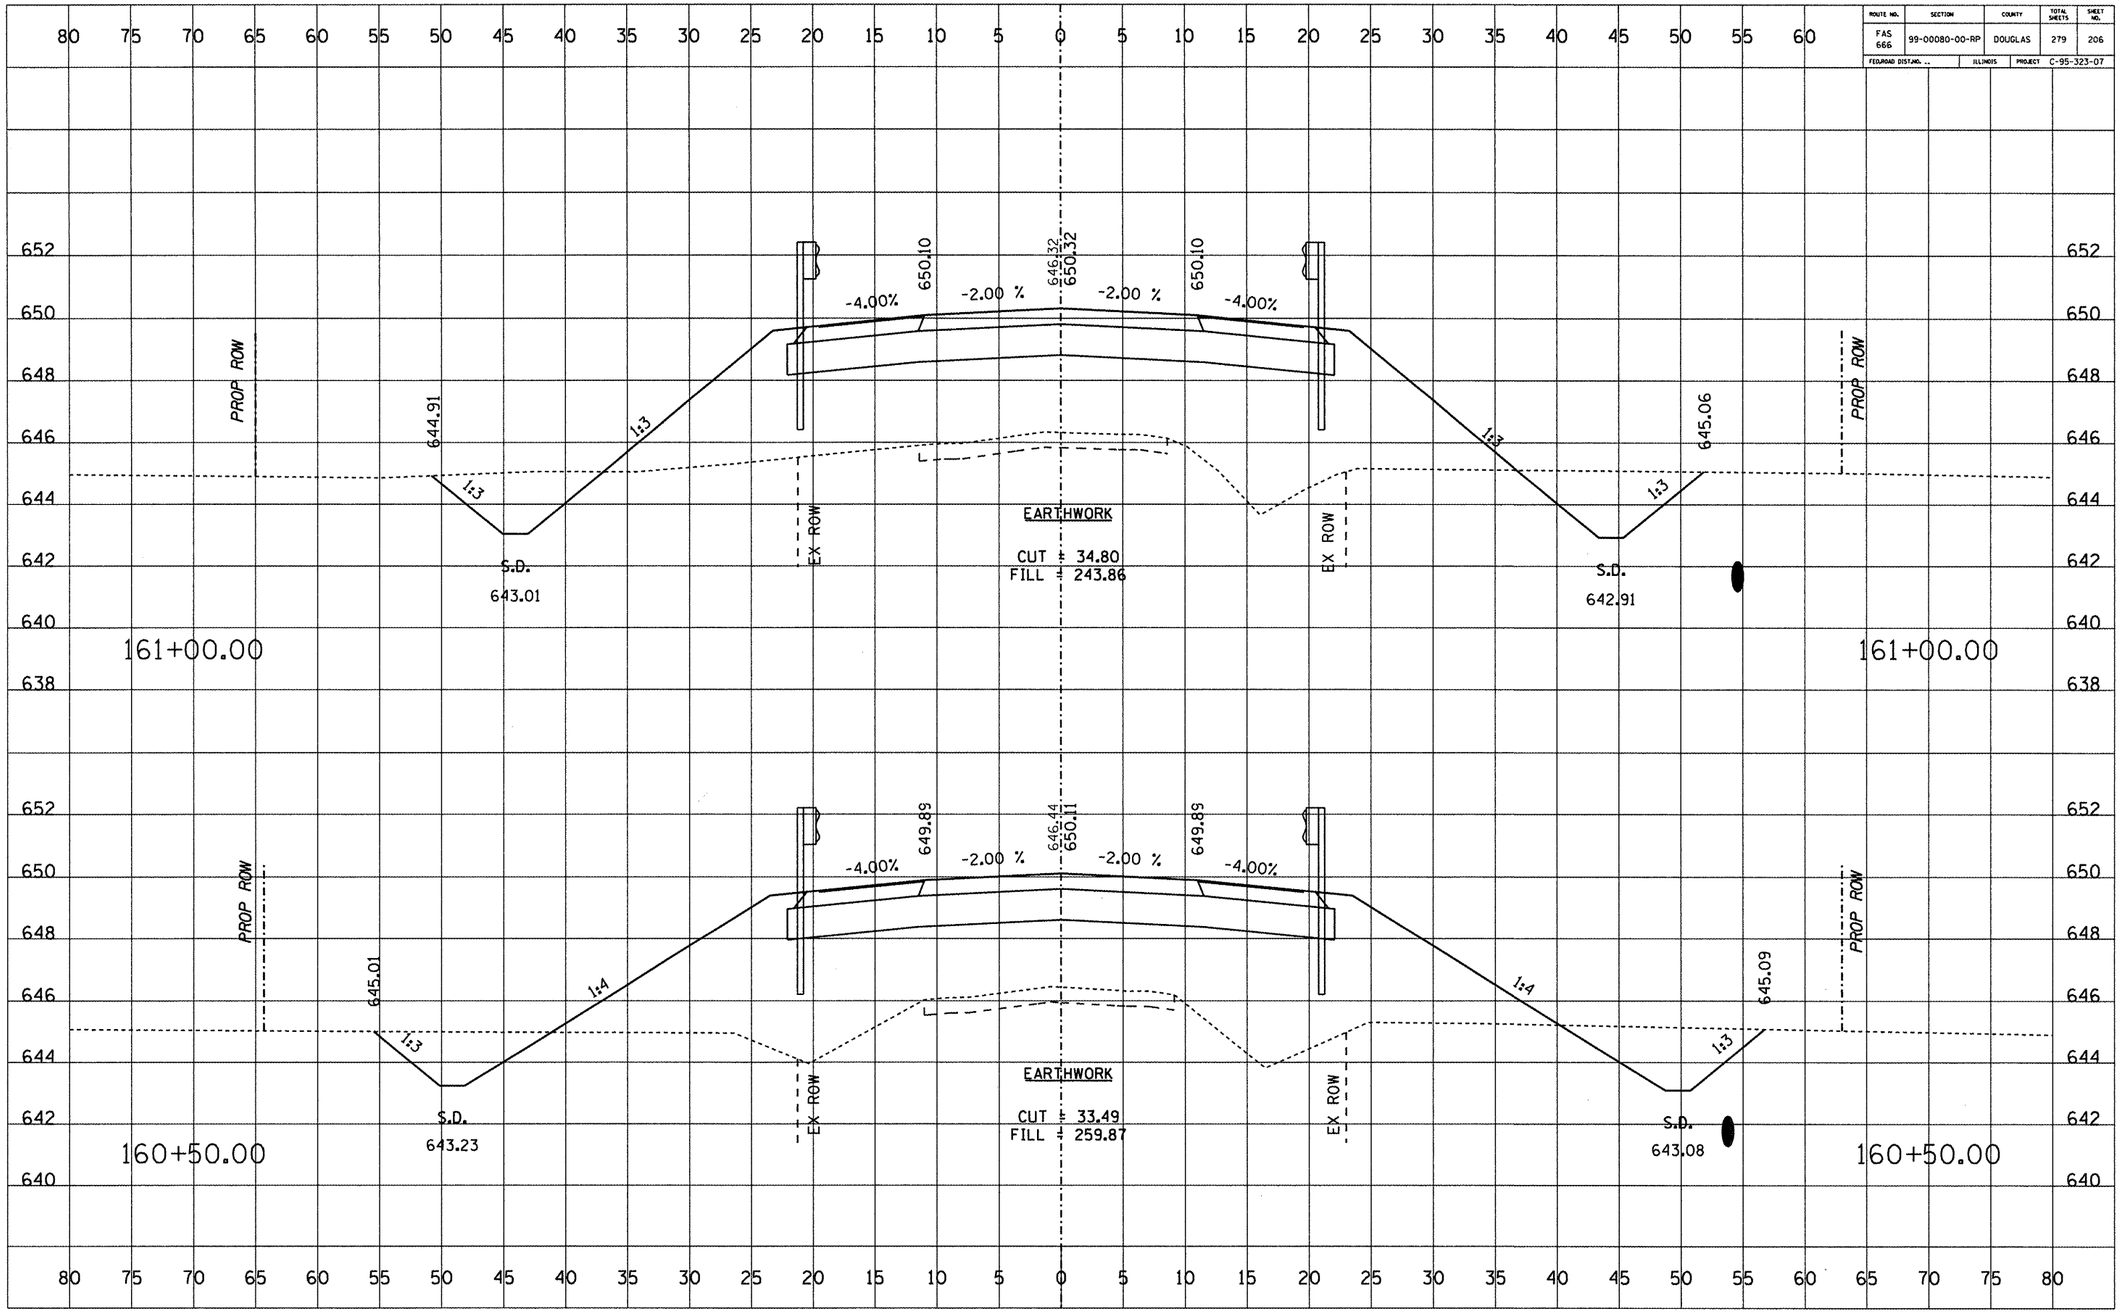

Prepared by: DOUGLAS COUNTY HIGHWAY DEPARTMENT TUSCOLA, ILLINOIS

CH 11 (FAS 666) - CROSS SECTIONS STA 160+50 TO STA 161+00