ROUTE NO.	SECTION	COUNTY	TOTAL SHEETS	SHEET NO.
FAS 666	99-00080-00-RP	DOUGLAS	279	276
FED.ROAD DIST.NO. ..	ILLINOIS	PROJECT	C-95-323-07	

DATE	BY	
		SURVEYED
		PLOTTED
		TEMPLATE
		NOTES
		AREAS CHECKED

FINAL SURVEY
NOTE BOOK
NO.

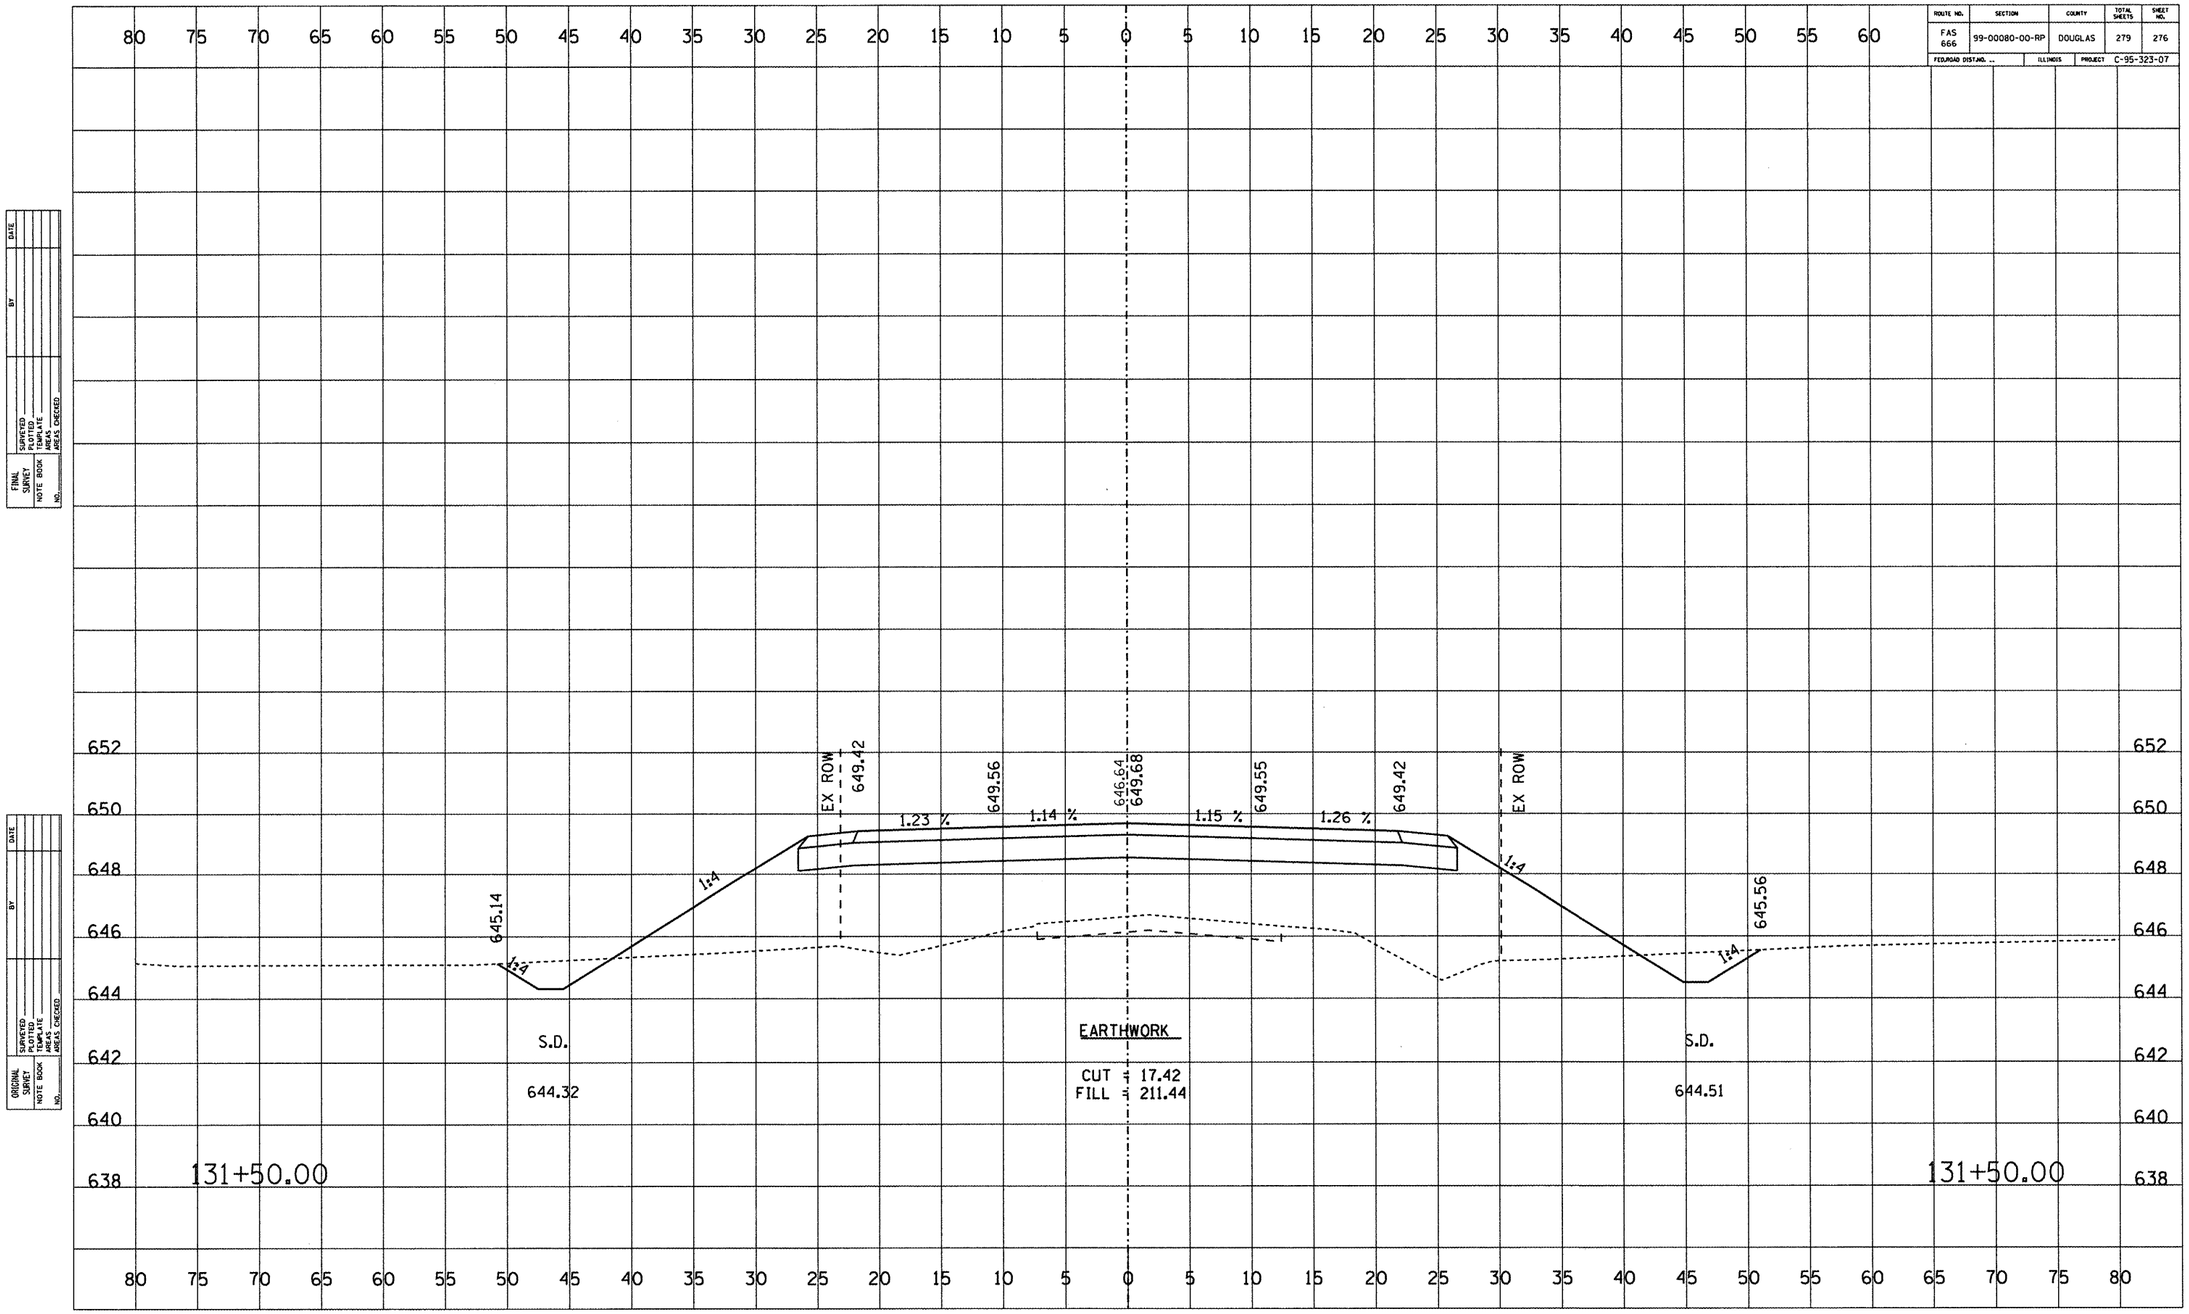

DATE	BY	
		ORIGINAL SURVEY
		PLOTTED
		TEMPLATE
		NOTES
		AREAS CHECKED

NOTE BOOK
NO.

Prepared by: DOUGLAS COUNTY HIGHWAY DEPARTMENT TUSCOLA, ILLINOIS

FAS 670 (CH 26) - CROSS SECTIONS STA 131+50