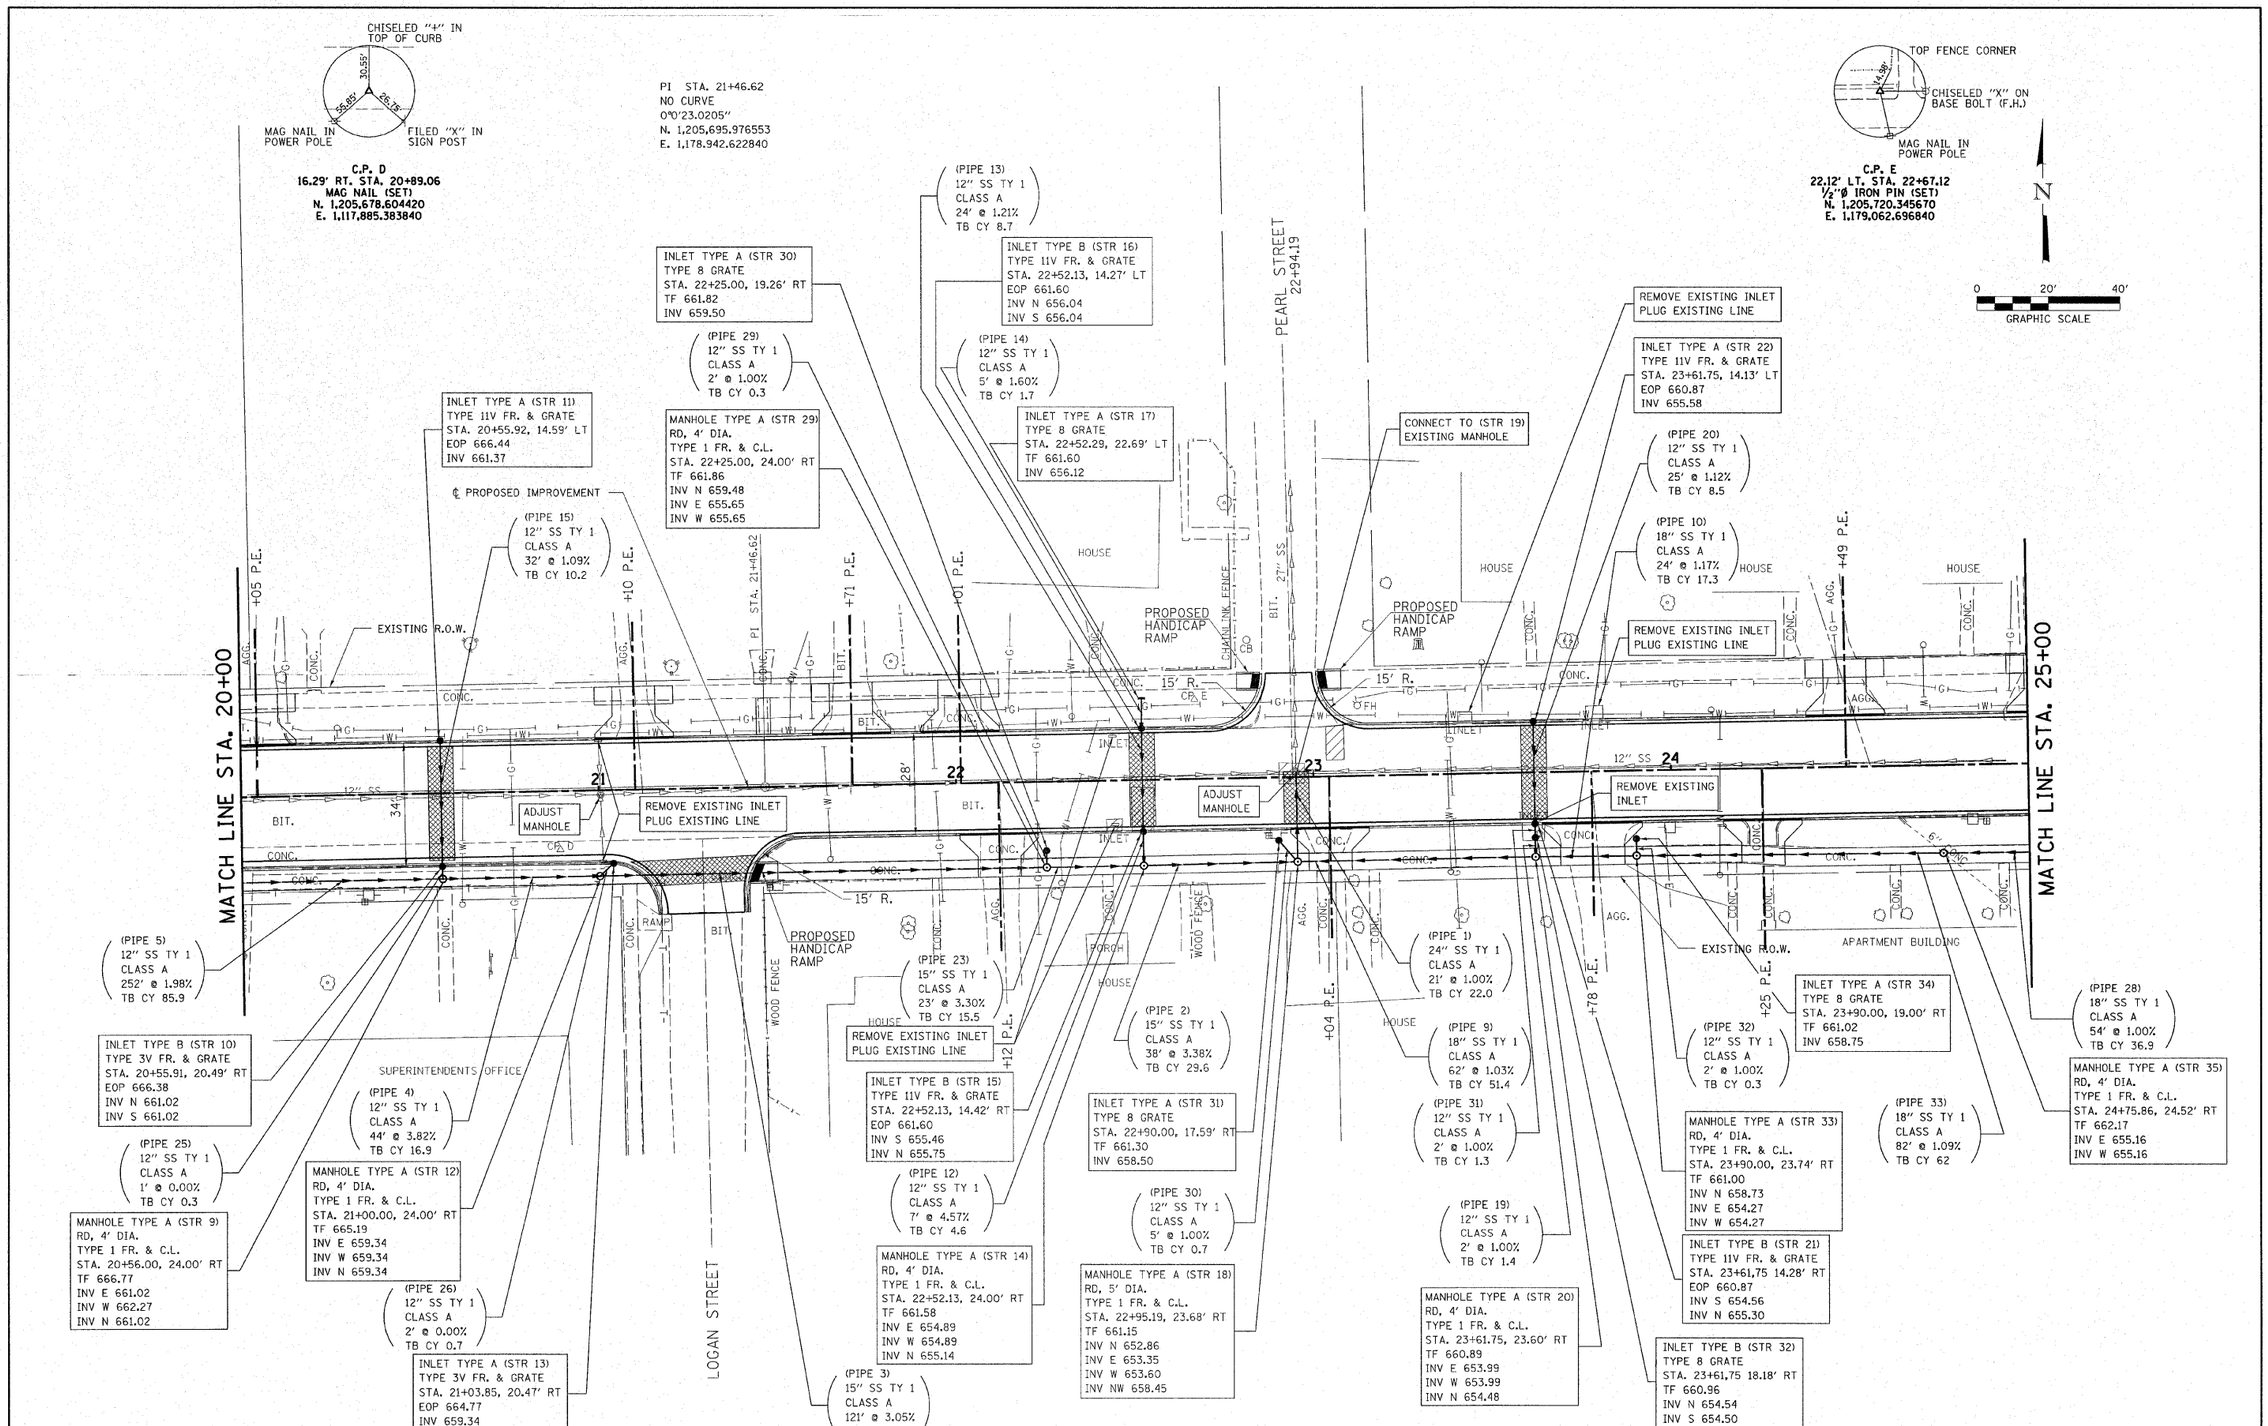

FILE NAME = 93004-sht-pln04.dgn	USER NAME =	DESIGNED - L.F.S.	REVISED -	**STATE OF ILLINOIS DEPARTMENT OF TRANSPORTATION**	HAMPTON, LENZINI & RENWICK, INC. CIVIL & STRUCTURAL ENGINEERS LAND SURVEYORS
		DRAWN - TWK	REVISED -		
	PLOT SCALE =	CHECKED -	REVISED -		SCALE:
	PLOT DATE = 3/12/2008	DATE - 3/11/08	REVISED -		SHEET NO. 4 OF 5 SHEETS

PLAN – WEST STREET GEORGETOWN

STA. 20+00.00 TO STA. 25+00.00

F.A.U.	SECTION	COUNTY	TOTAL SHEETS	SHEET NO.
7059	05-00155-00-RS	VERMILION	97	11
		CONTRACT NO. 91386		
FED. ROAD DIST. NO.	ILLINOIS	FED. AID PROJECT		