93464

F.A.U. ROUTE	SECTION	COUNTY	TOTAL SHEETS	SHEET NO.
8047	96-00379-00-PV	SANG	66	26
FED. ROAD DIST. NO.	ILLINOIS	FED. AID PROJECT		

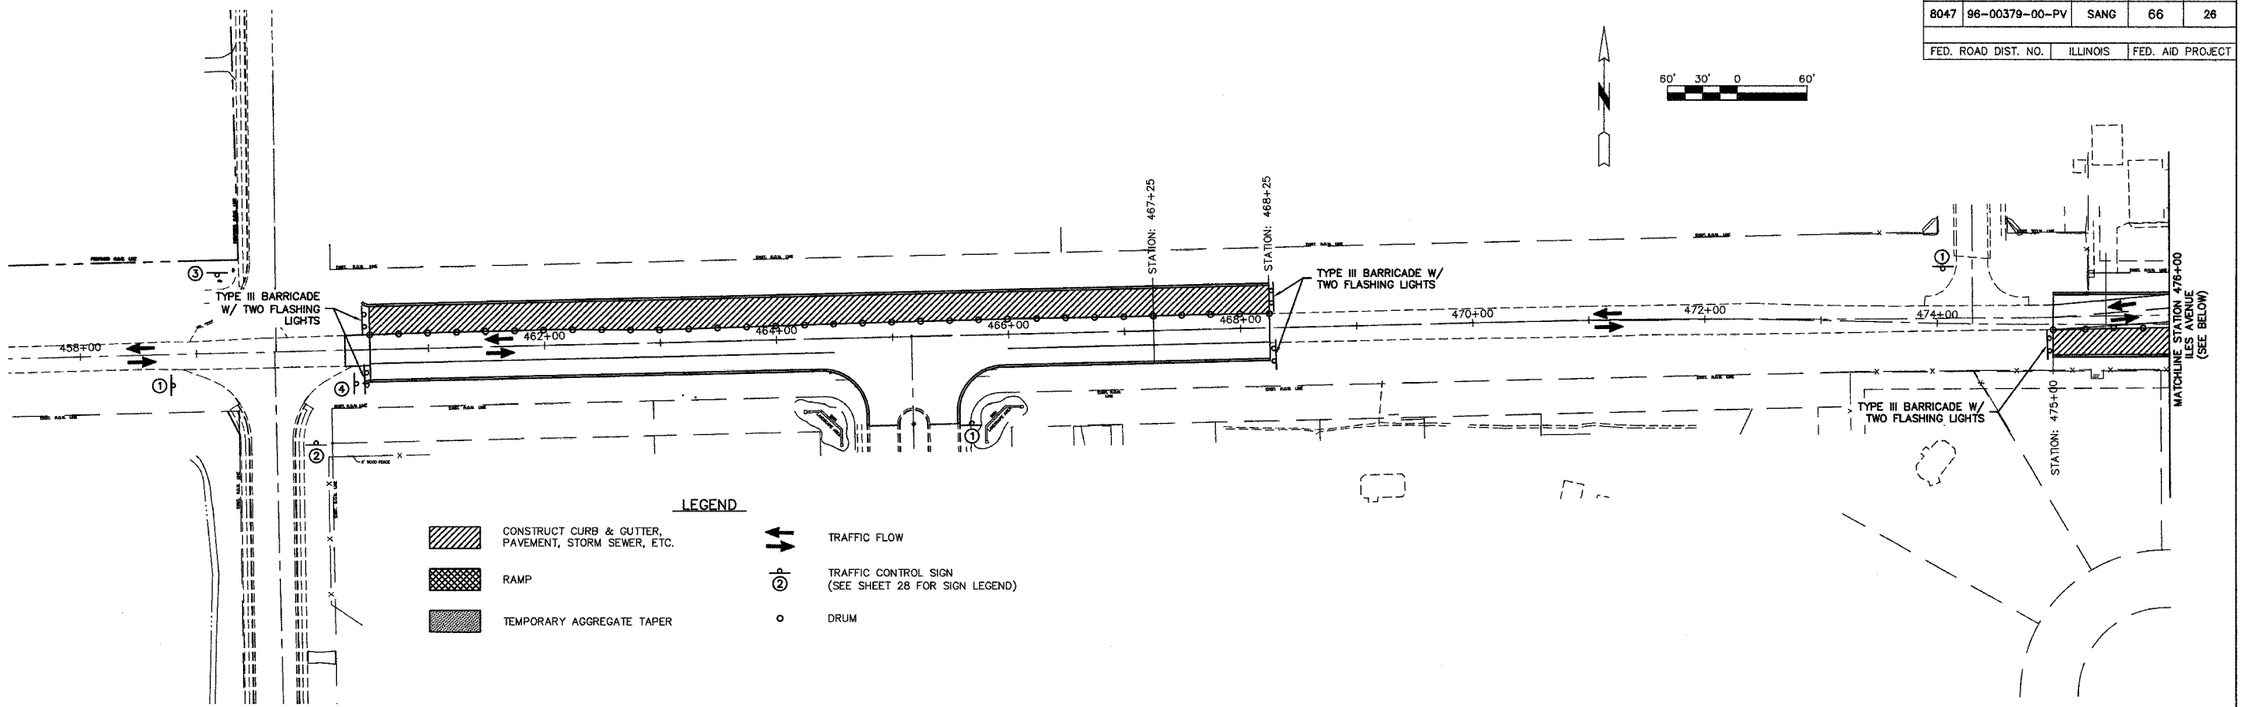

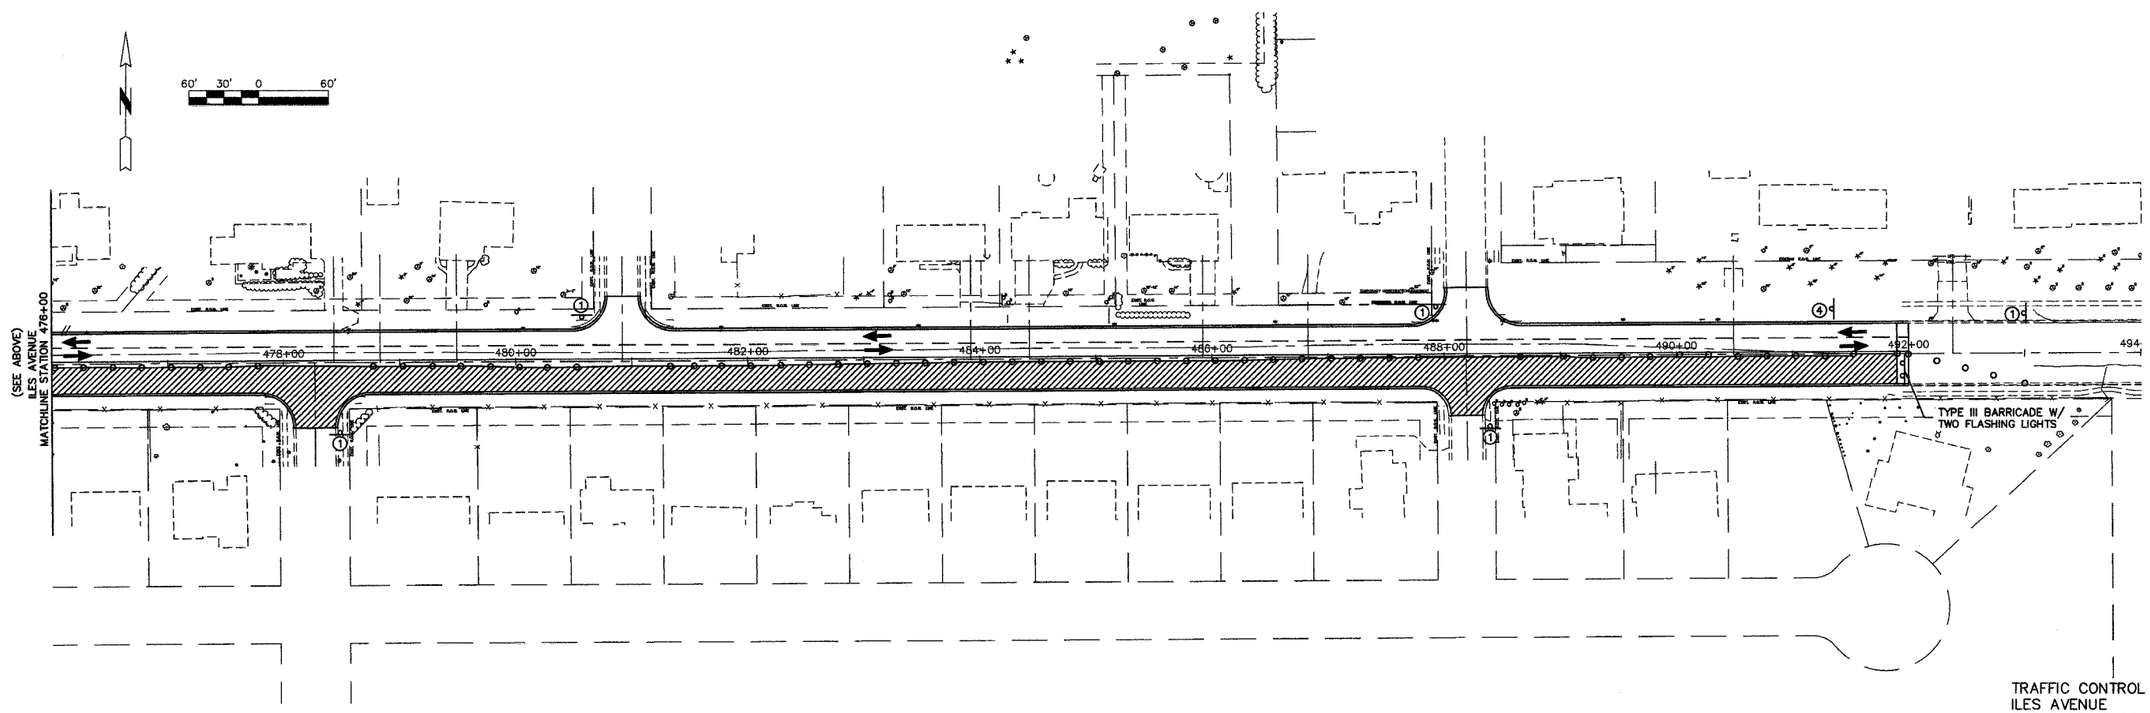

TRAFFIC CONTROL STAGE III
ILES AVENUE
SHEET 26 OF 66 SHEETS

Attached Xref(s) found at :
X-TBLK [G:\jobs\96100\CONPLANS_2007\X-TBLK.dwg]

G:\jobs\96100\CONPLANS_2007\C-TRAF-R1.dwg, STG3, 3/21/2008 2:42 PM, RPOTTS, 1:1