93464

F.A.U. ROUTE	SECTION	COUNTY	TOTAL SHEETS	SHEET NO.
8047	96-00379-00-PV	SANG	66	41
STA. 477+00 TO STA. 489+00				
FED. ROAD DIST. NO.	ILLINOIS	FED. AID PROJECT		

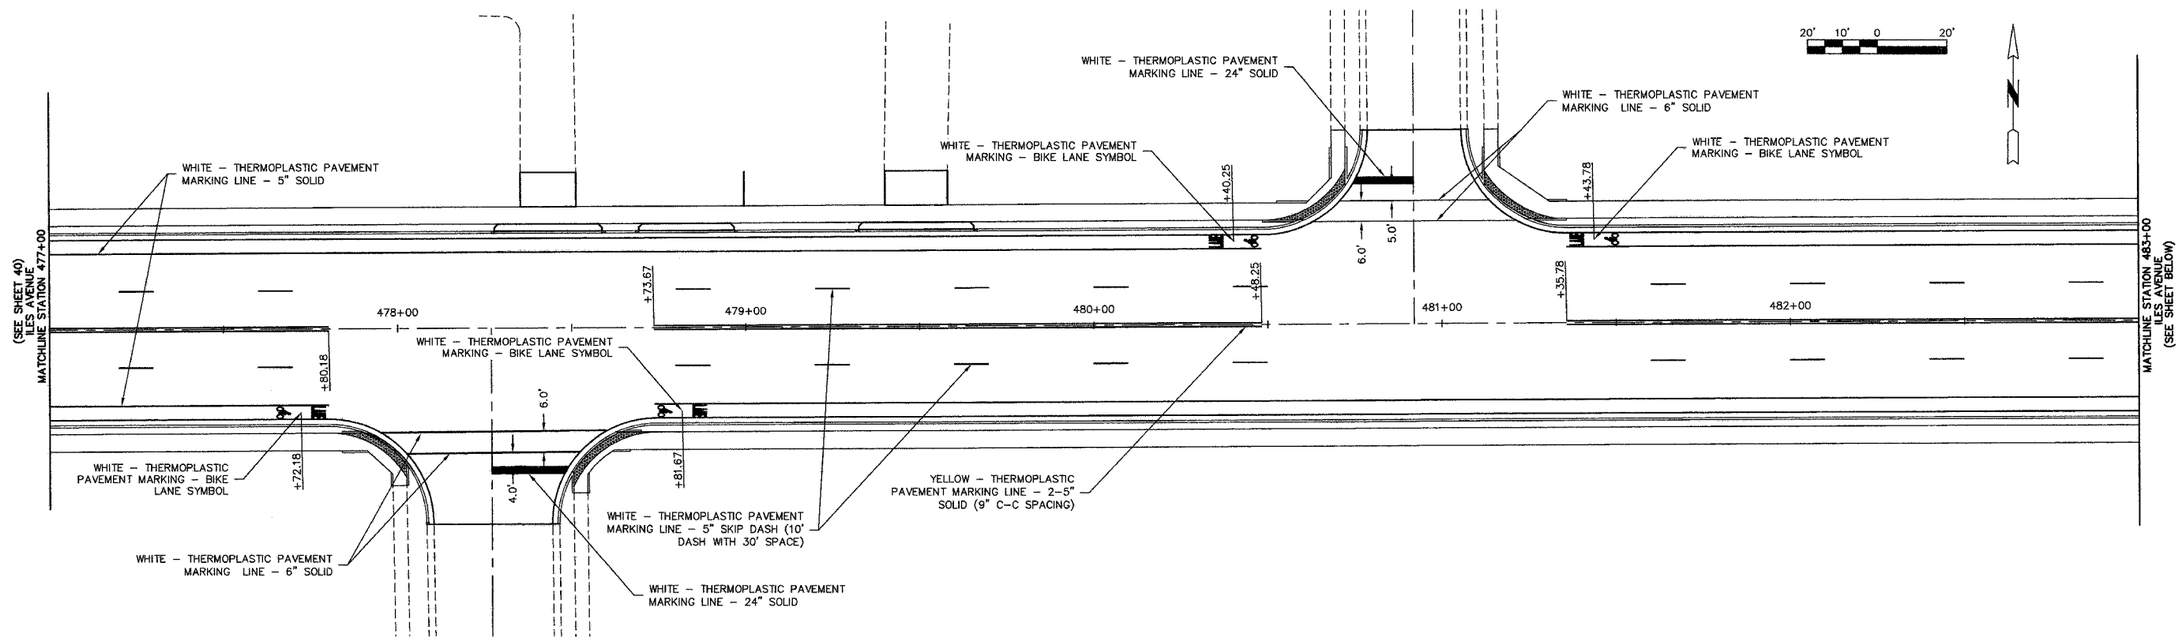

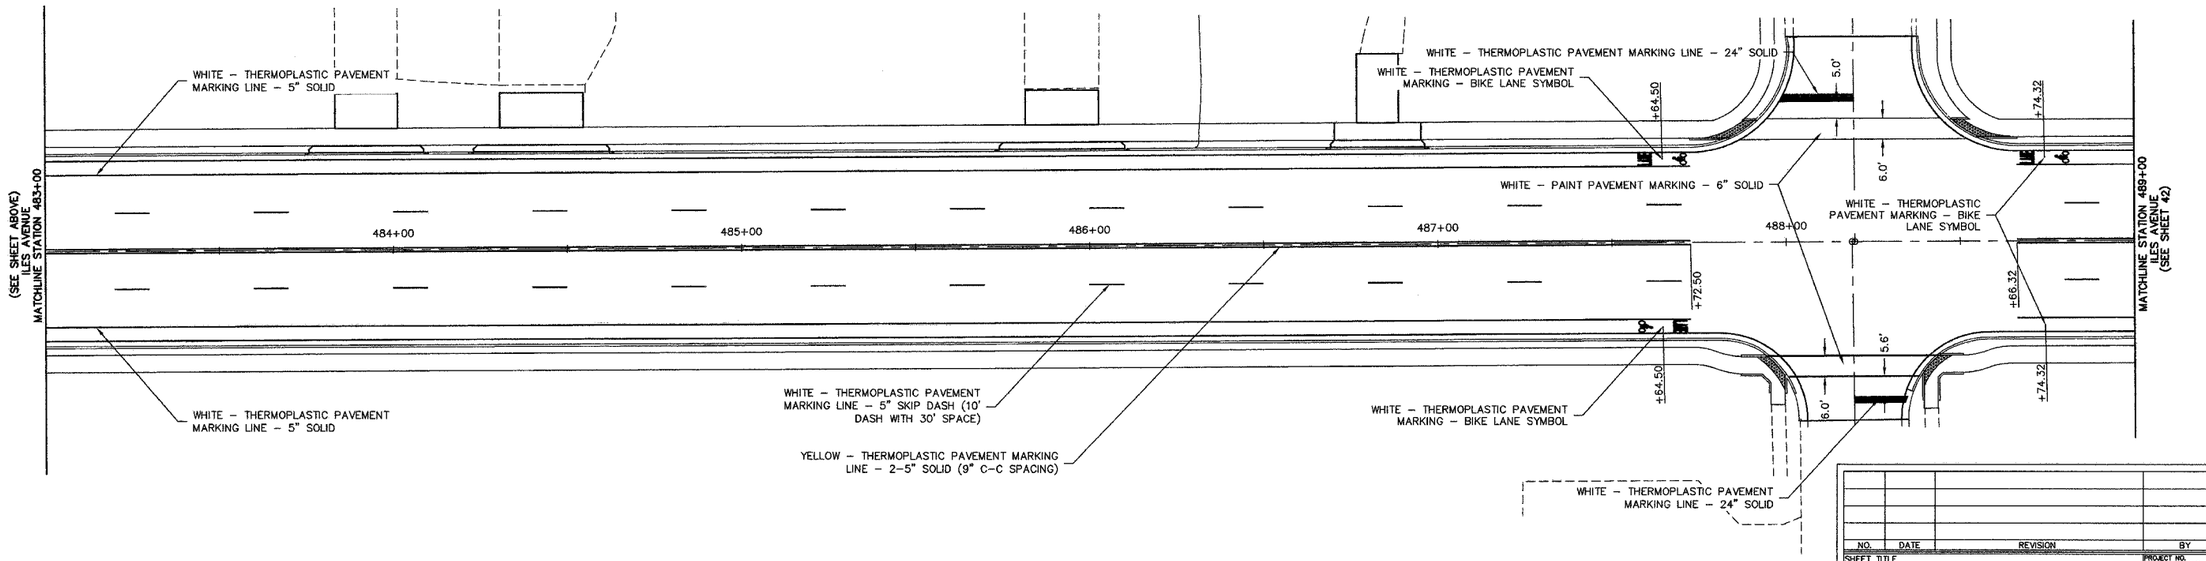

NO.	DATE	REVISION	BY

SHEET TITLE
PAVEMENT MARKING DETAILS
477+00 – 489+00

PROJECT
ILES AVENUE

PROJECT NO. 96100
SCALE 1" = 20'
DATE OCT., 2007
DRAWN BY MEC
CHECKED BY PBW
DRAWING FILE C-MRKG
DRAWING NO. 41
OF 66 SHTS

MEC
MARTIN ENGINEERING COMPANY of Illinois
CONSULTING ENGINEERS/LAND SURVEYORS
(ILLINOIS PROFESSIONAL DESIGN FIRM NO. 184-002843)
3223 S. MEADOWBROOK RD., SPRINGFIELD, ILLINOIS 62711
Phone : (217) 698-8900, Fax : (217) 698-8822, E-Mail : mecmail@martinengineeringco.com

Attached Ref(s) found at :
X-BASE (S:\Jobs\96100\CONPLANS_2007\C-BASE.dwg)
X-BASE (S:\Jobs\96100\CONPLANS_2007\C-BASE.dwg)

G:\jobs\96100\CONPLANS_2007\C-MRKG.dwg, 477+00 – 489+00, 3/21/2008 9:53 AM, RPOTTS, 1:1