ROUTE NO.	SECTION	COUNTY	TOTAL SHEETS	SHEET NO.
–	99-00009	ST. CLAIR	69	14
–	-01-FP			
FED. ROAD DIST. NO. 8	ILLINOIS	FED. AID PROJECT- 98-089-97		

PLAN AND PROFILE
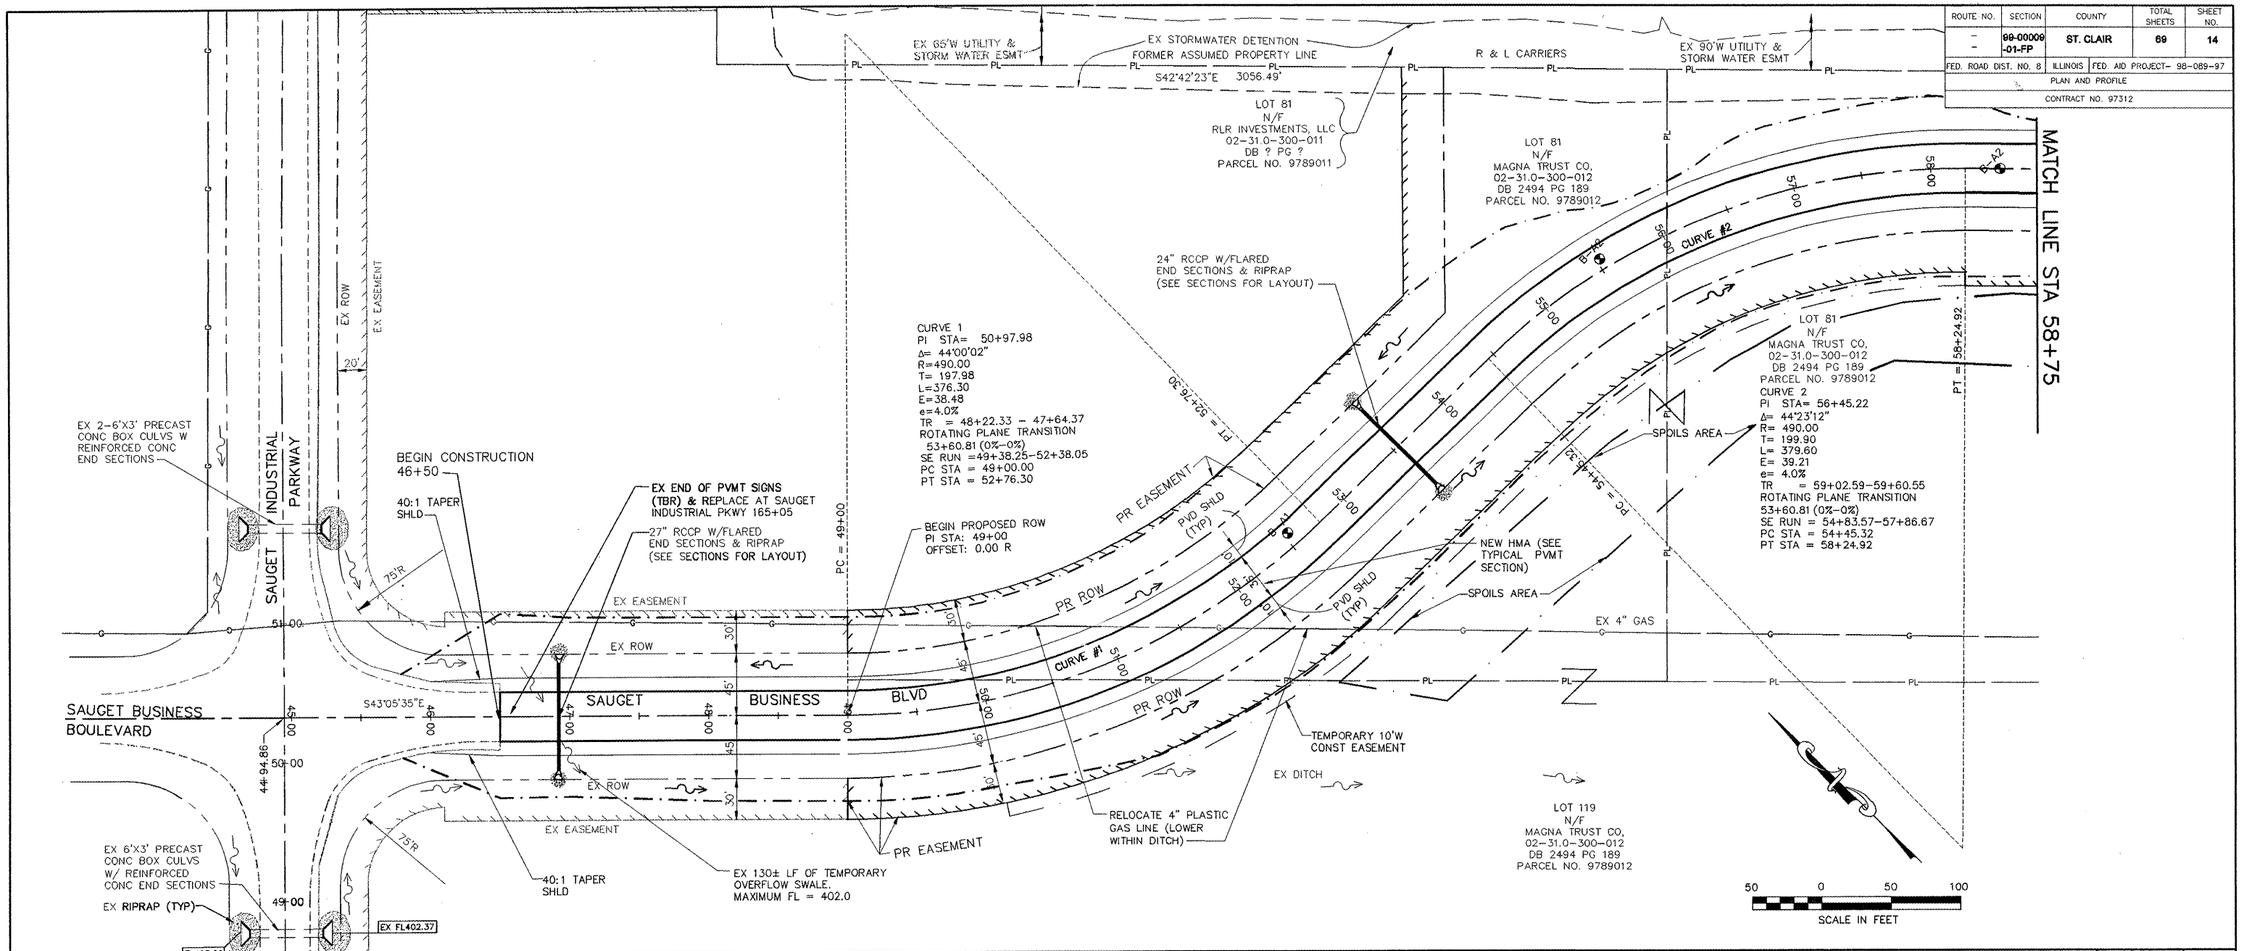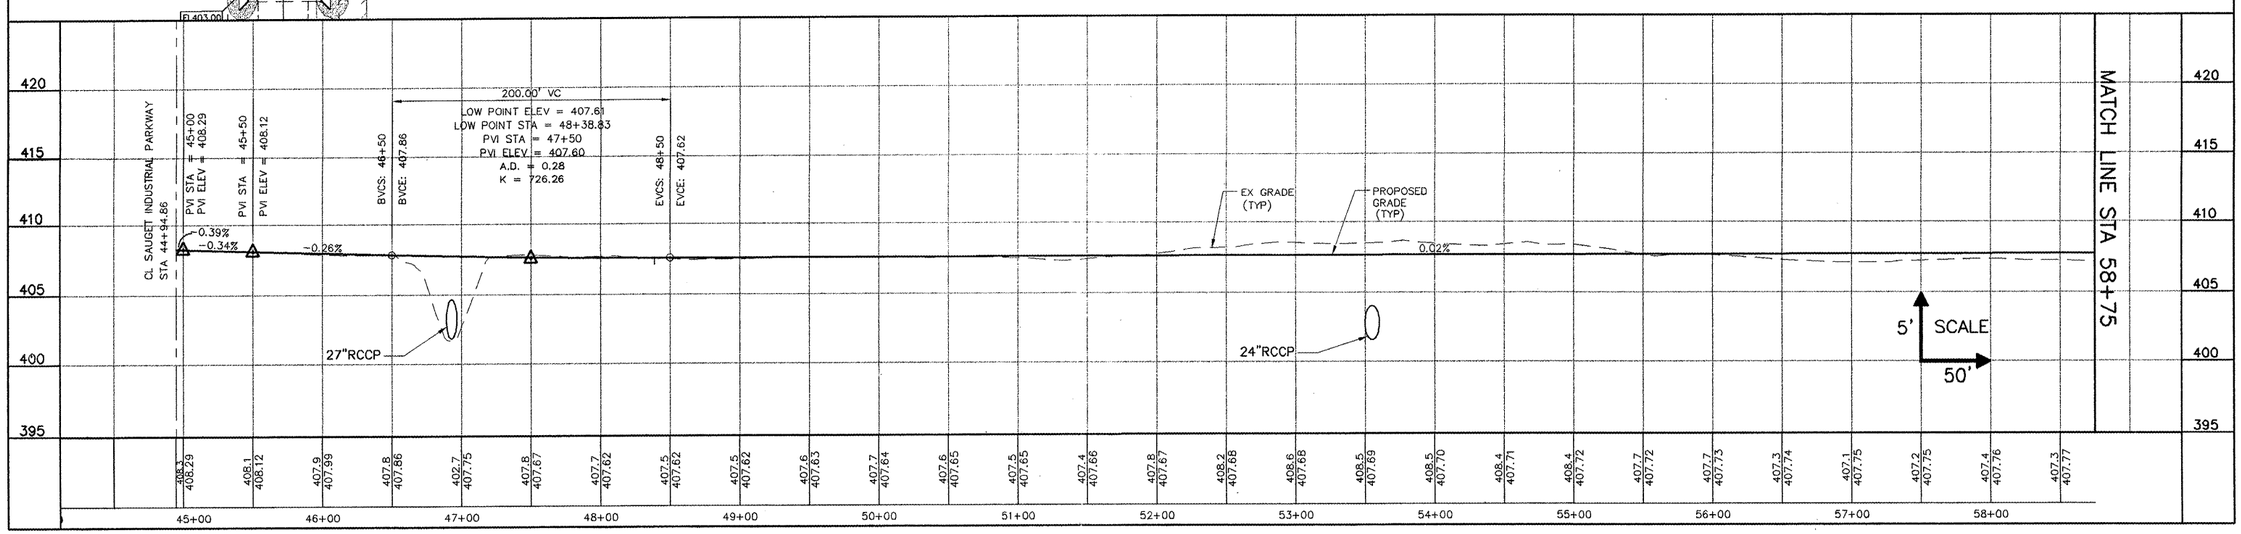
CONTRACT NO. 97312