ROUTE NO.	SECTION	COUNTY	TOTAL SHEETS	SHEET NO.
-	99-00009 -01-FP	ST. CLAIR	69	38
FED. ROAD DIST. NO. 8	ILLINOIS	FED. AID PROJECT- 9		
EROSION CONTROL & STAGING PLAN				
CONTRACT NO. 97312				

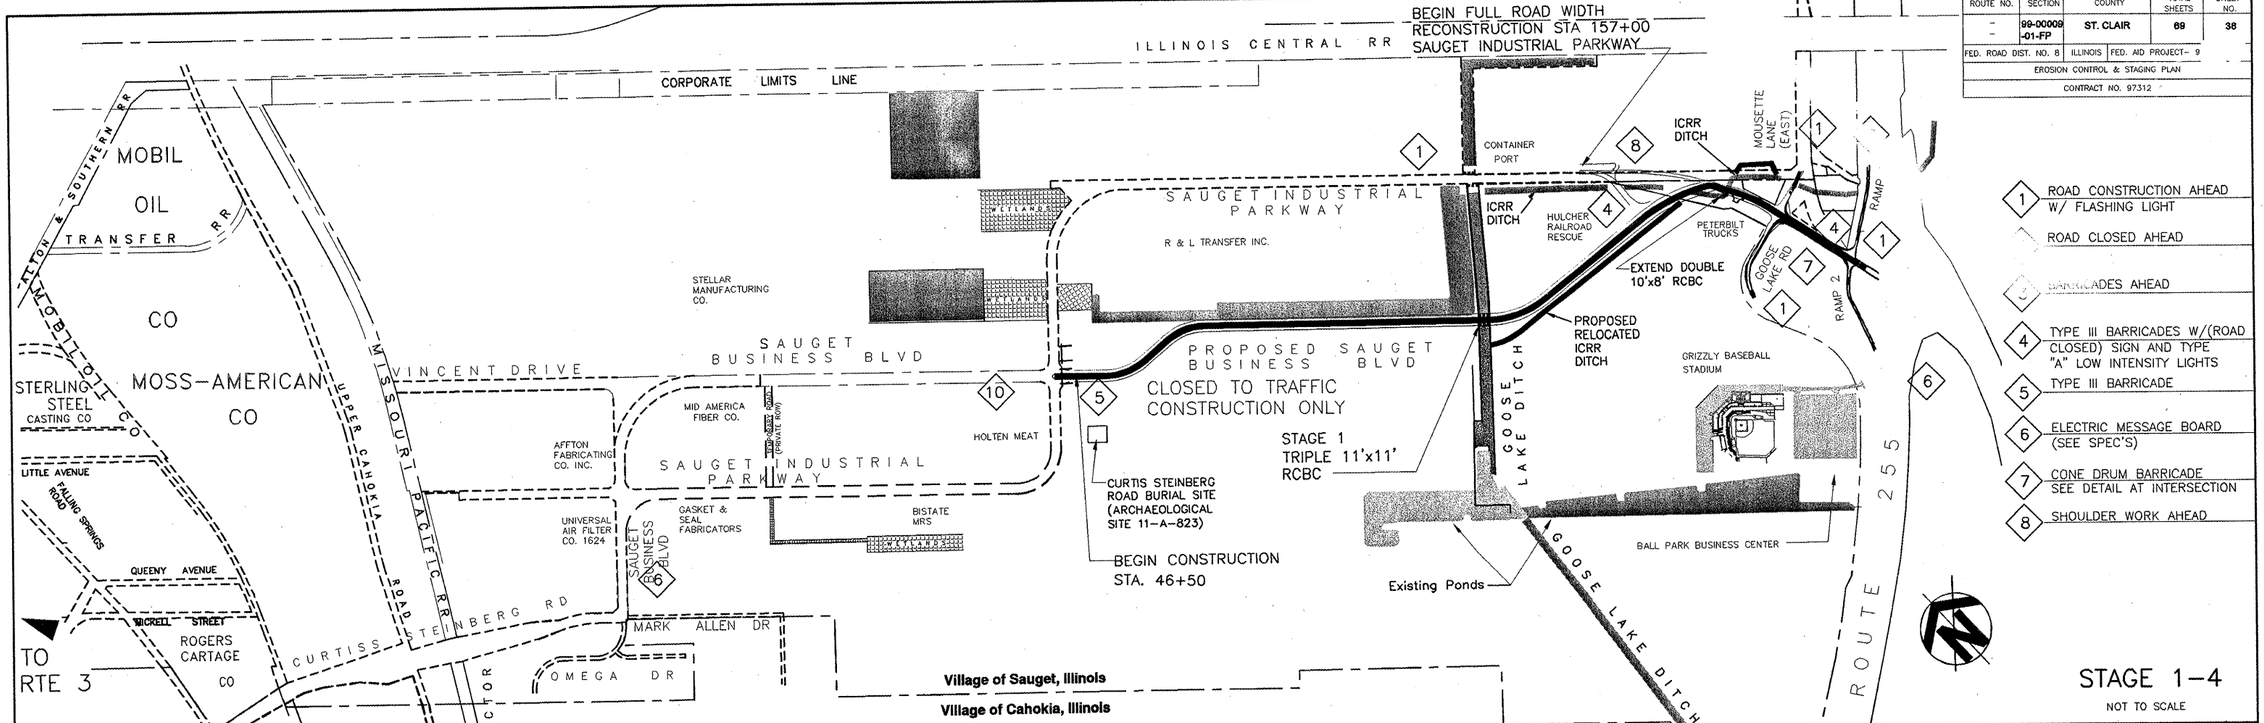

STAGE 1-4

NOT TO SCALE

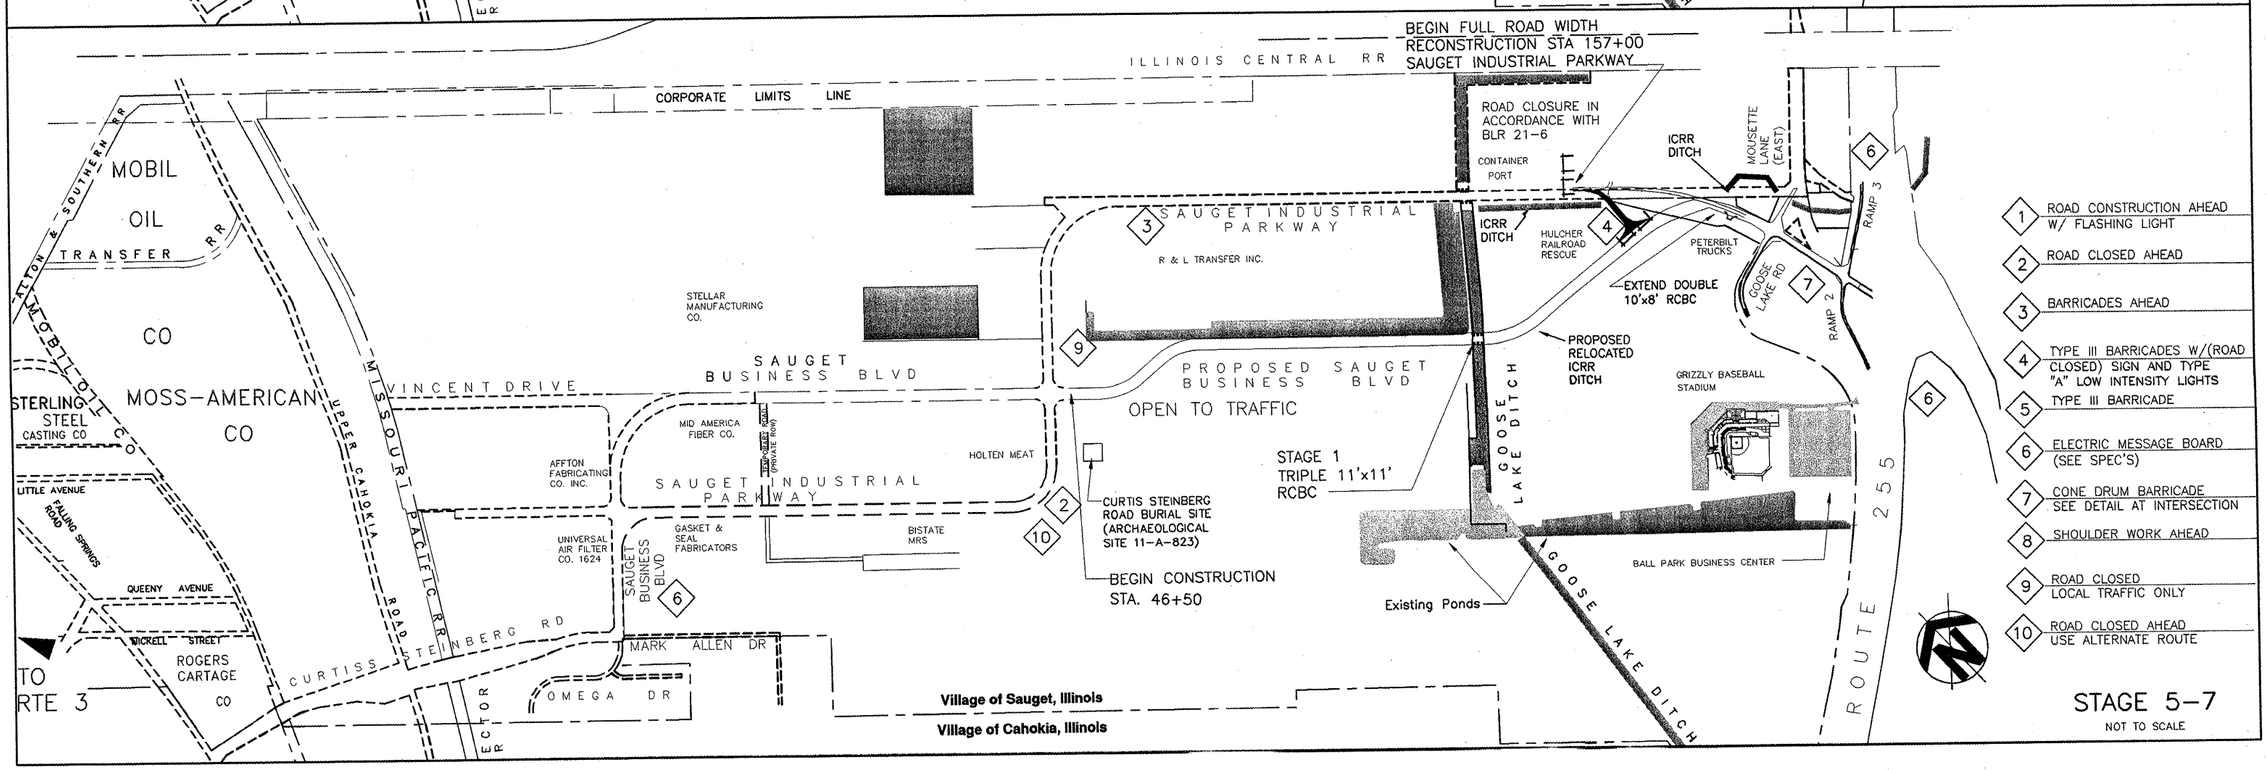

STAGE 5-7

NOT TO SCALE

T:\SAUGET\07315-97-1 plot date\0306-043-EROSION-STAGING PLAN.dwg, 4/16/2008 3:45:13 PM