ROUTE NO.	SECTION	COUNTY	TOTAL SHEETS	SHEET NO.
–	99-00009-01-FP	ST. CLAIR	89	55
FED. ROAD DIST. NO. 8	ILLINOIS	FED. AID PROJECT-		
CROSS SECTION				
CONTRACT NO. 97312				

SAUGET BUSINESS BOULEVARD

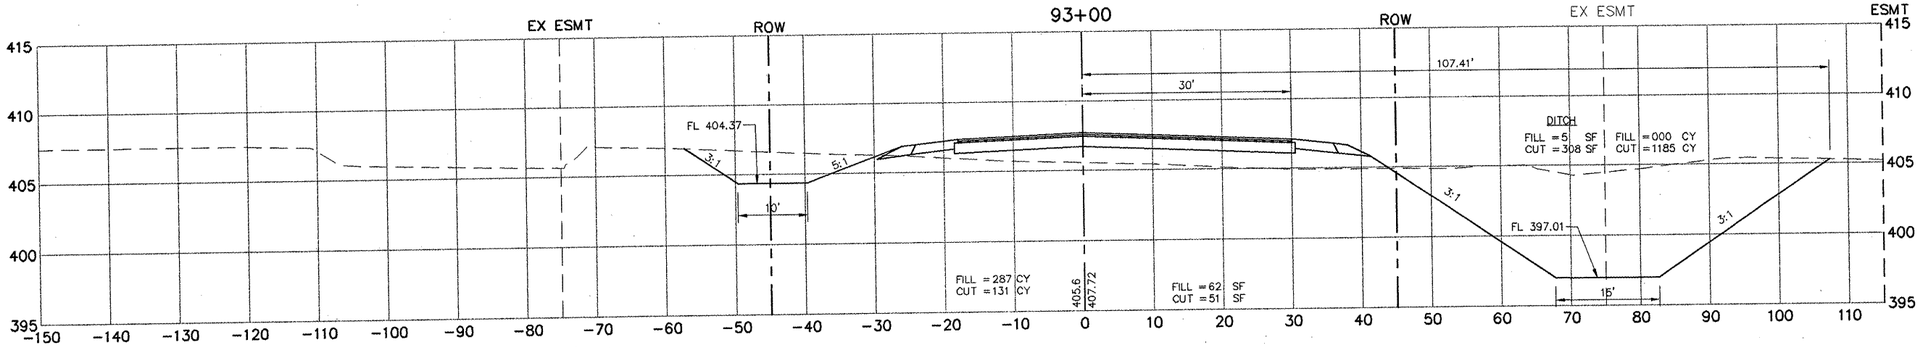

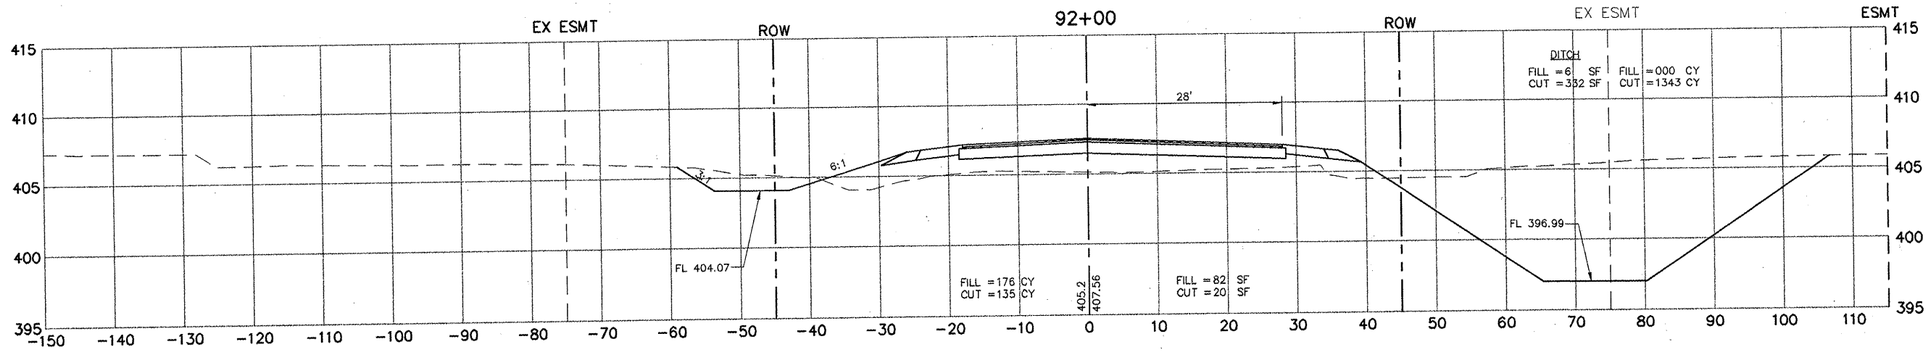

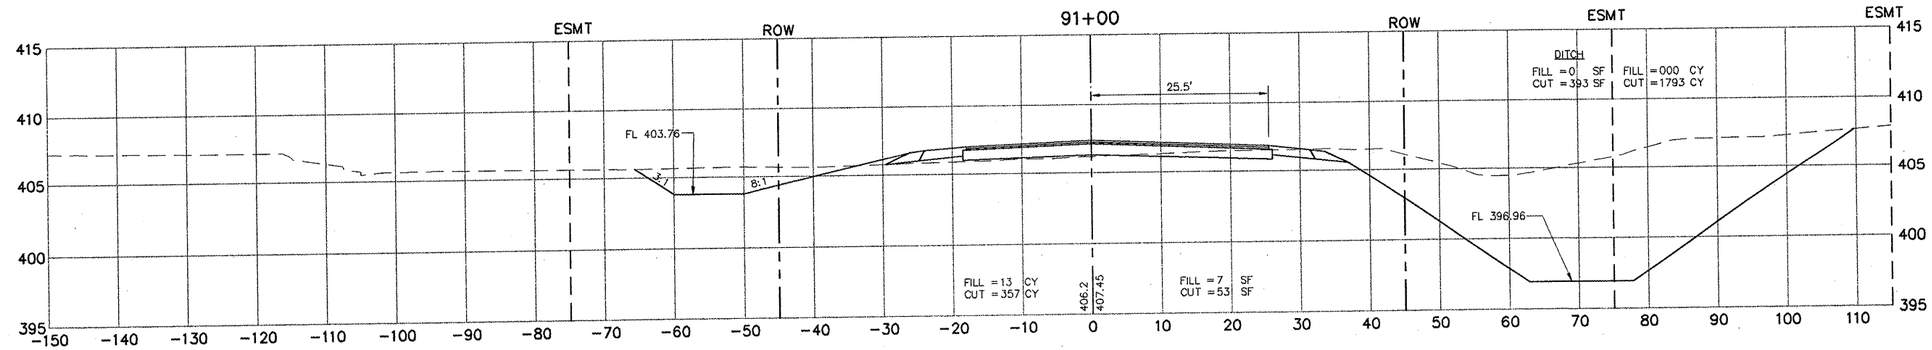

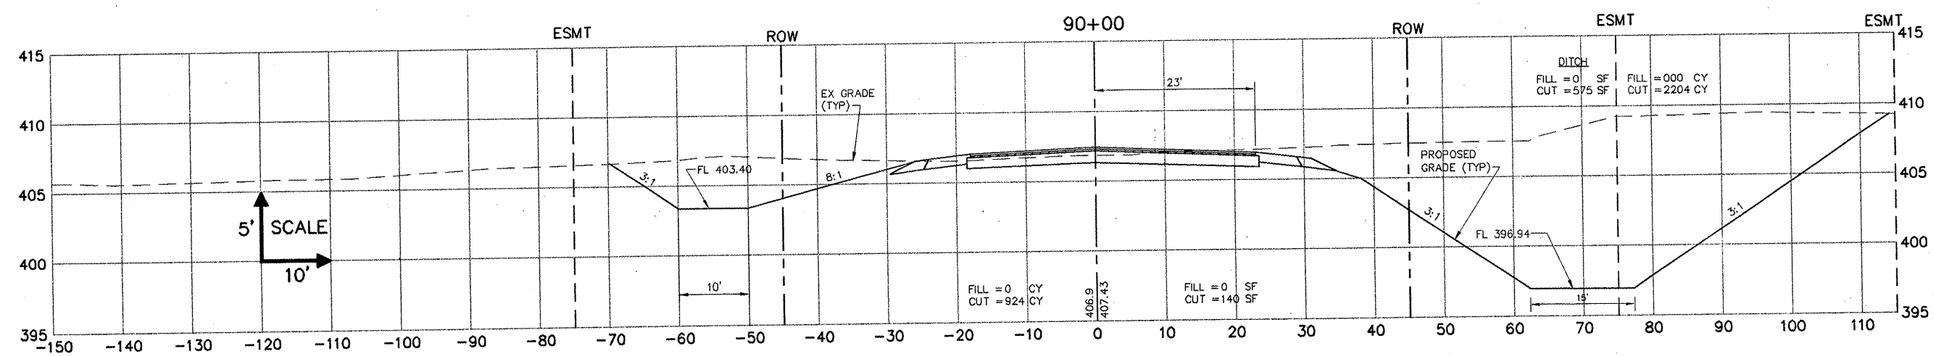

T:\BAUSE\ST\2313-97-1 plot #:dwg\0057-070-X-SECT.dwg, 4/10/2008 4:05:26 PM