ROUTE NO.	SECTION	COUNTY	TOTAL SHEETS	SHEET NO.
–	99-00009	ST. CLAIR	69	61
–	-01-FP			
FED. ROAD DIST. NO. 8	ILLINOIS	FED. AID PROJECT–		
CROSS SECTION				
CONTRACT NO. 97312				

SAUGET BUSINESS BOULEVARD

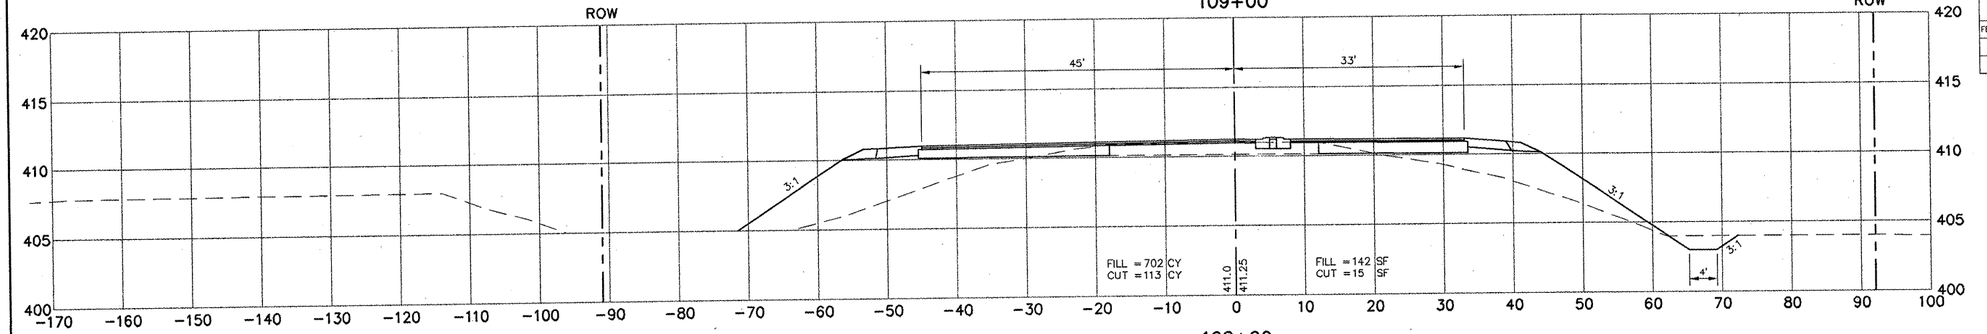

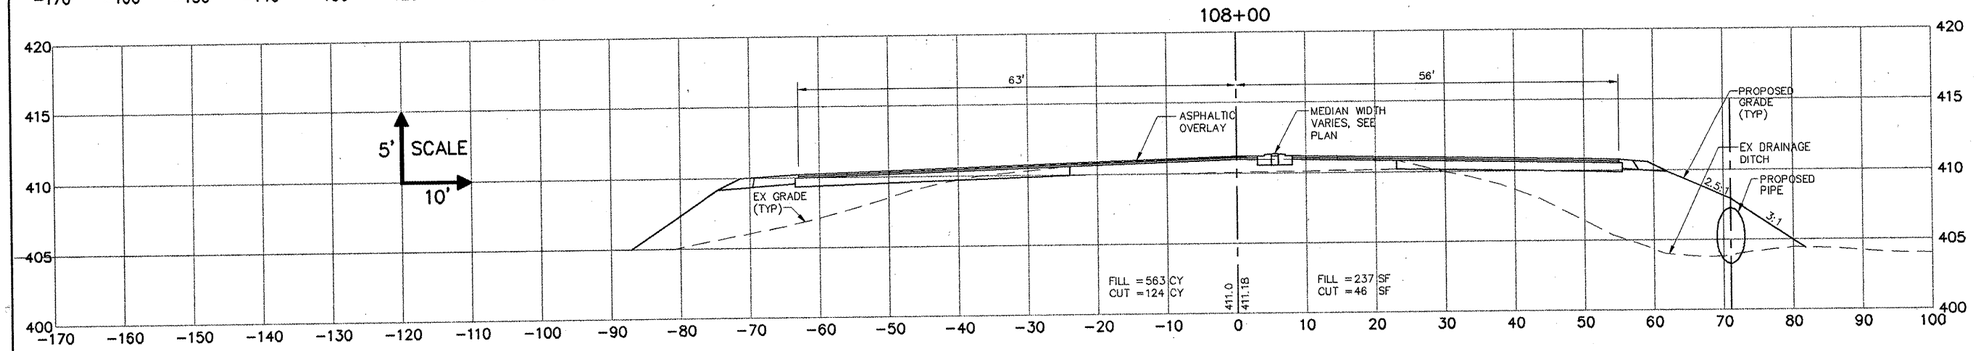

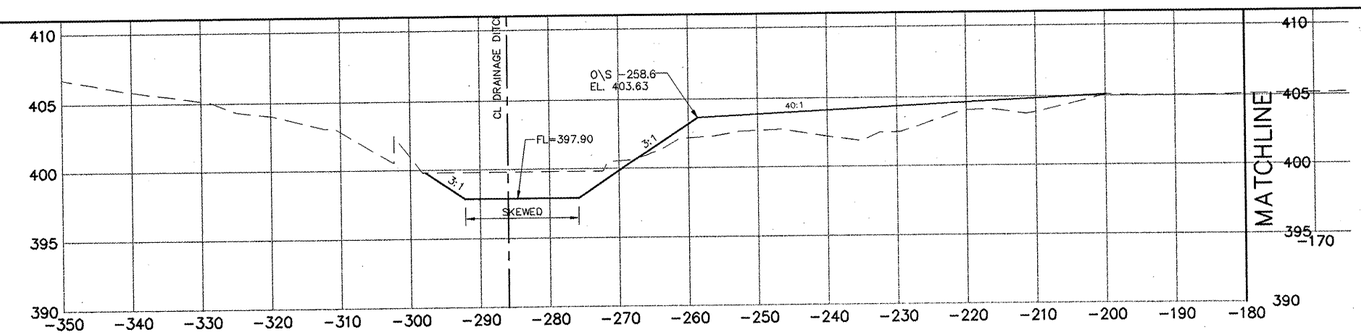

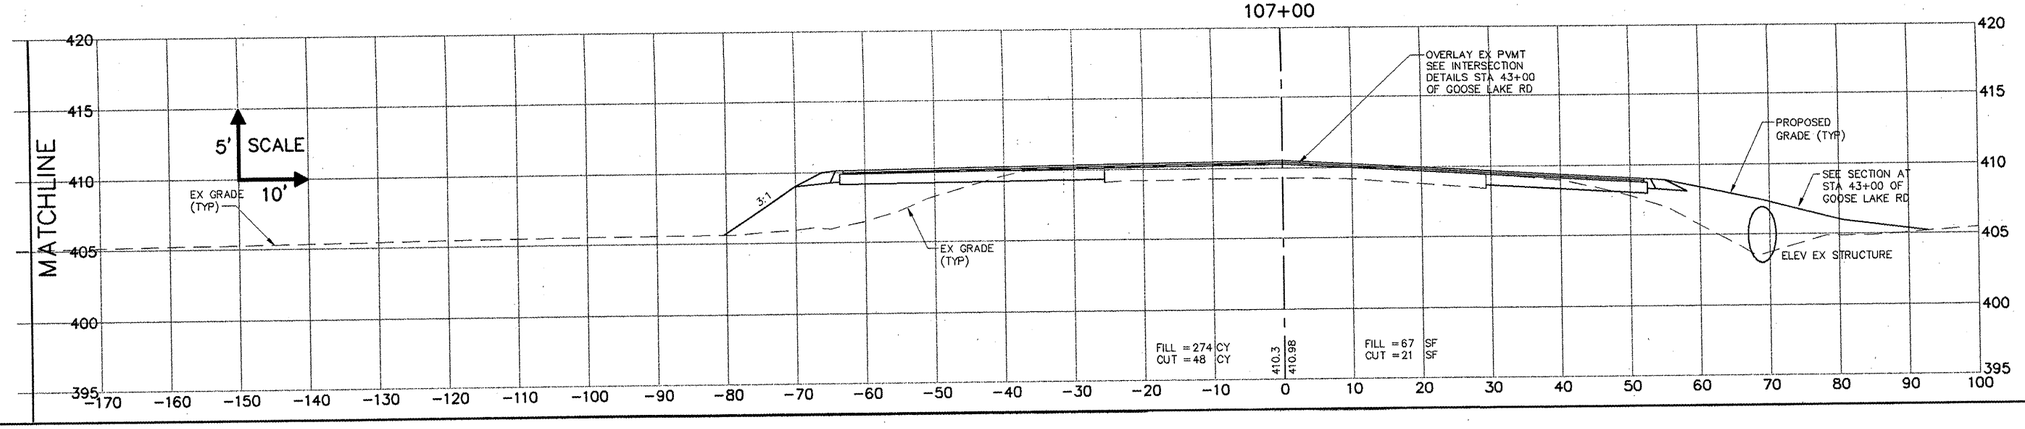

T:\SAUGET\7313-97-1.pdf sdwg\257-070-X-SECT.dwg, 4/10/2008 4:04:28 PM