FINAL SURVEY	SURVEYED	BY	DATE
NOTE BOOK	PLOTTED		
	TEMPLATE		
NO.	AREAS		
	AREAS CHECKED		

ORIGINAL SURVEY	SURVEYED	BY	DATE
NOTE BOOK	PLOTTED		
	TEMPLATE		
NO.	AREAS		
	AREAS CHECKED		

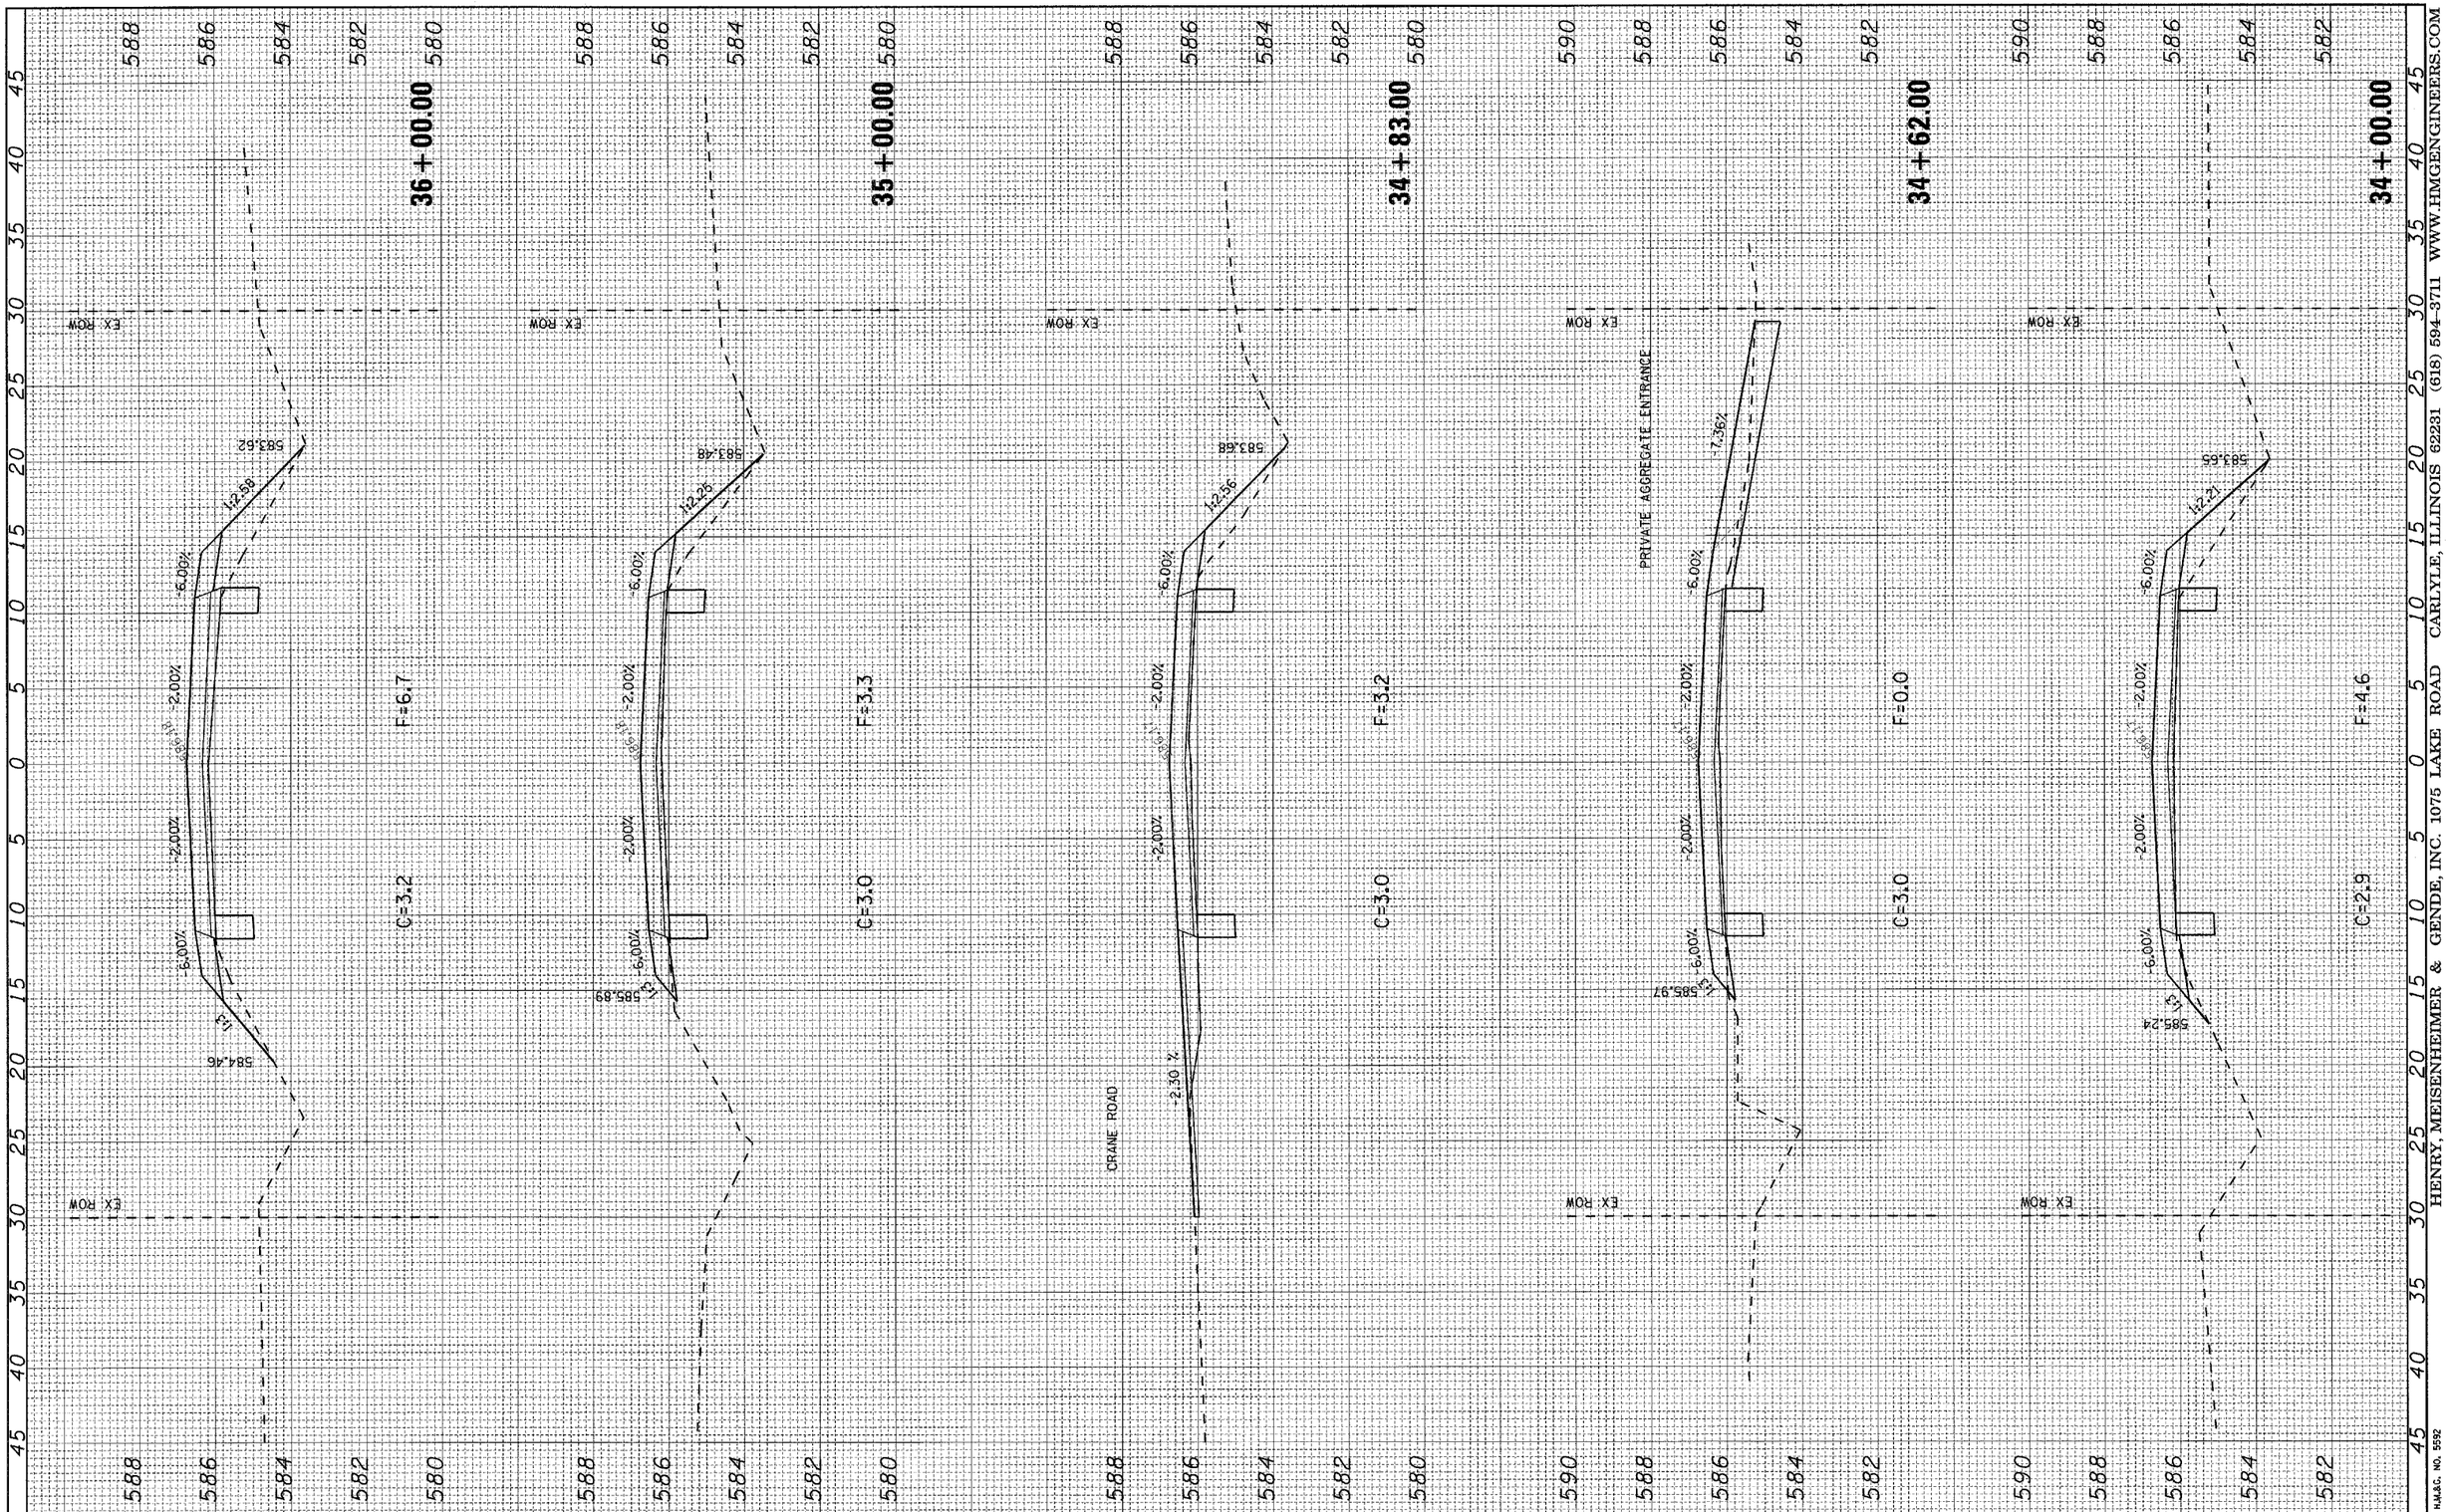

FILE NAME =	USER NAME = _USERDESCR_	DESIGNED - DLD	REVISED -
H:\5592\xs_SorentoRd_3to1_5592_F.dgn		DRAWN - KOJ	REVISED -
	PLOT SCALE = 5.0000 ' / IN.	CHECKED -	REVISED -
	PLOT DATE = 3/21/2008	DATE - 1-17-08	REVISED -

STATE OF ILLINOIS
DEPARTMENT OF TRANSPORTATION

CROSS SECTIONS – SORENTO ROAD

SCALE: | SHEET NO. OF SHEETS | STA. 34+00.00 TO STA. 36+00.00

F.A.S RTE.	SECTION	COUNTY	TOTAL SHEETS	SHEET NO.
777	05-00080-00-RS	BOND	90	43
		CONTRACT NO. 97341		
FED. ROAD DIST. NO.	ILLINOIS	FED. AID PROJECT		

H.M.&C. NO. 5592

HENRY, MEISENHEIMER & GENDE, INC. 1075 LAKE ROAD CARLYLE, ILLINOIS 62231 (618) 594-3711 WWW.HMGENGINEERS.COM