℄ CURVE No.3 DATA
P.C. STA. 78+75.14
P.I. STA. 80+95.21, 53.59 FT. RT.
P.T. STA. 82+81.26
Δ= 54°45'00"
R = 425.00 FT.
T = 220.06 FT.
L = 406.12 FT.
E = 53.59 FT.
S.E. = 0.038 FT./FT.

SUPERELEVATION DATA
SUPERELEVATION RATE, E=0.038 FT./FT.
TRANSITION LENGTH=114 FT.
TRANSITION IN:
BEGIN STA. 77+86.14
RUNOUT=39 FT. (STA. 78+25.14)
RUNOFF=75 FT.
END STA. 79+00.14
TRANSITION OUT:
BEGIN STA. 82+56.26
RUNOFF=75 FT. (STA. 83+31.26)
RUNOUT=39 FT.
END STA. 83+70.26

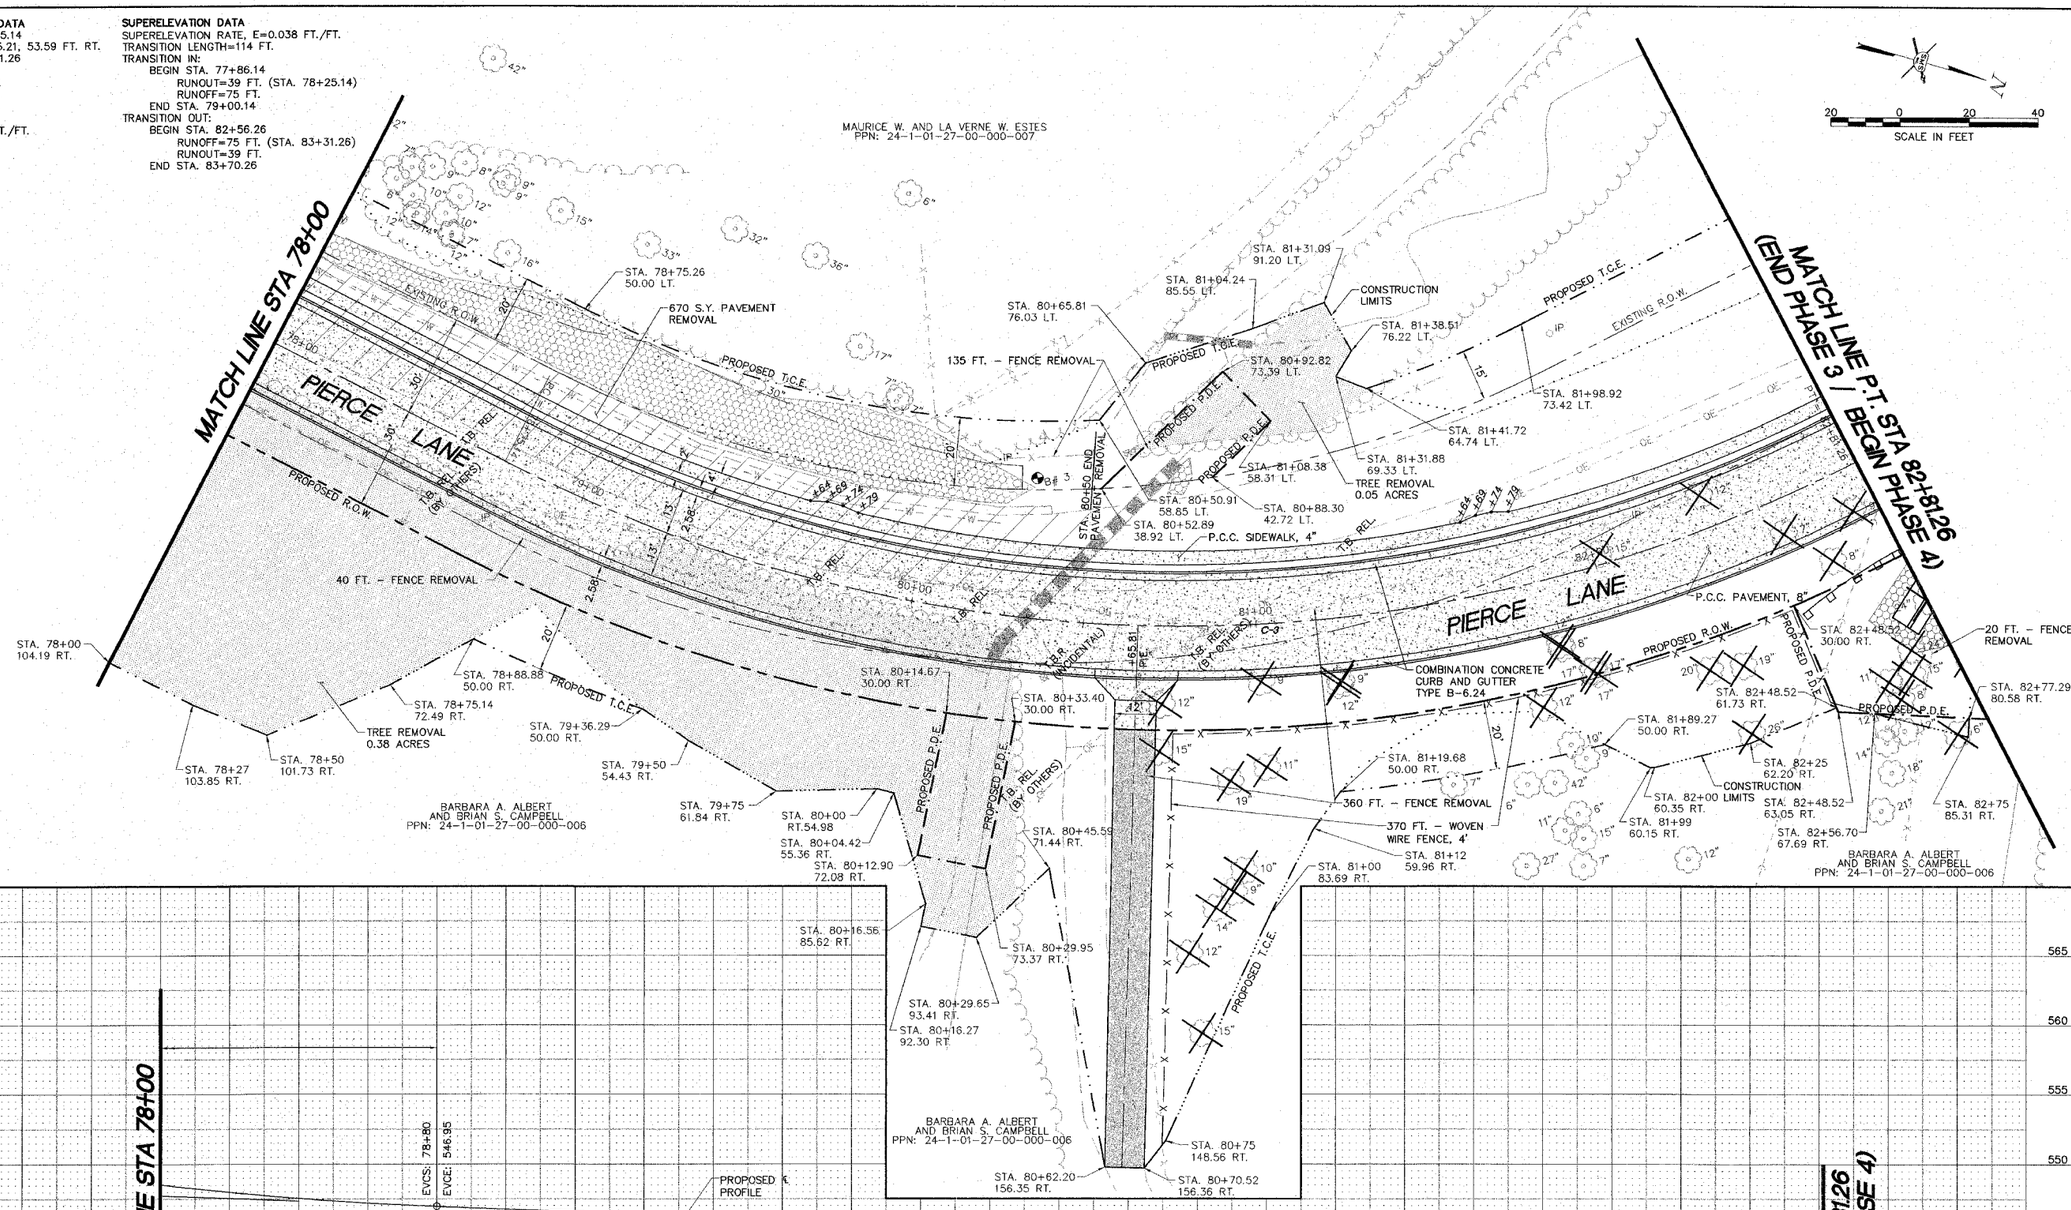

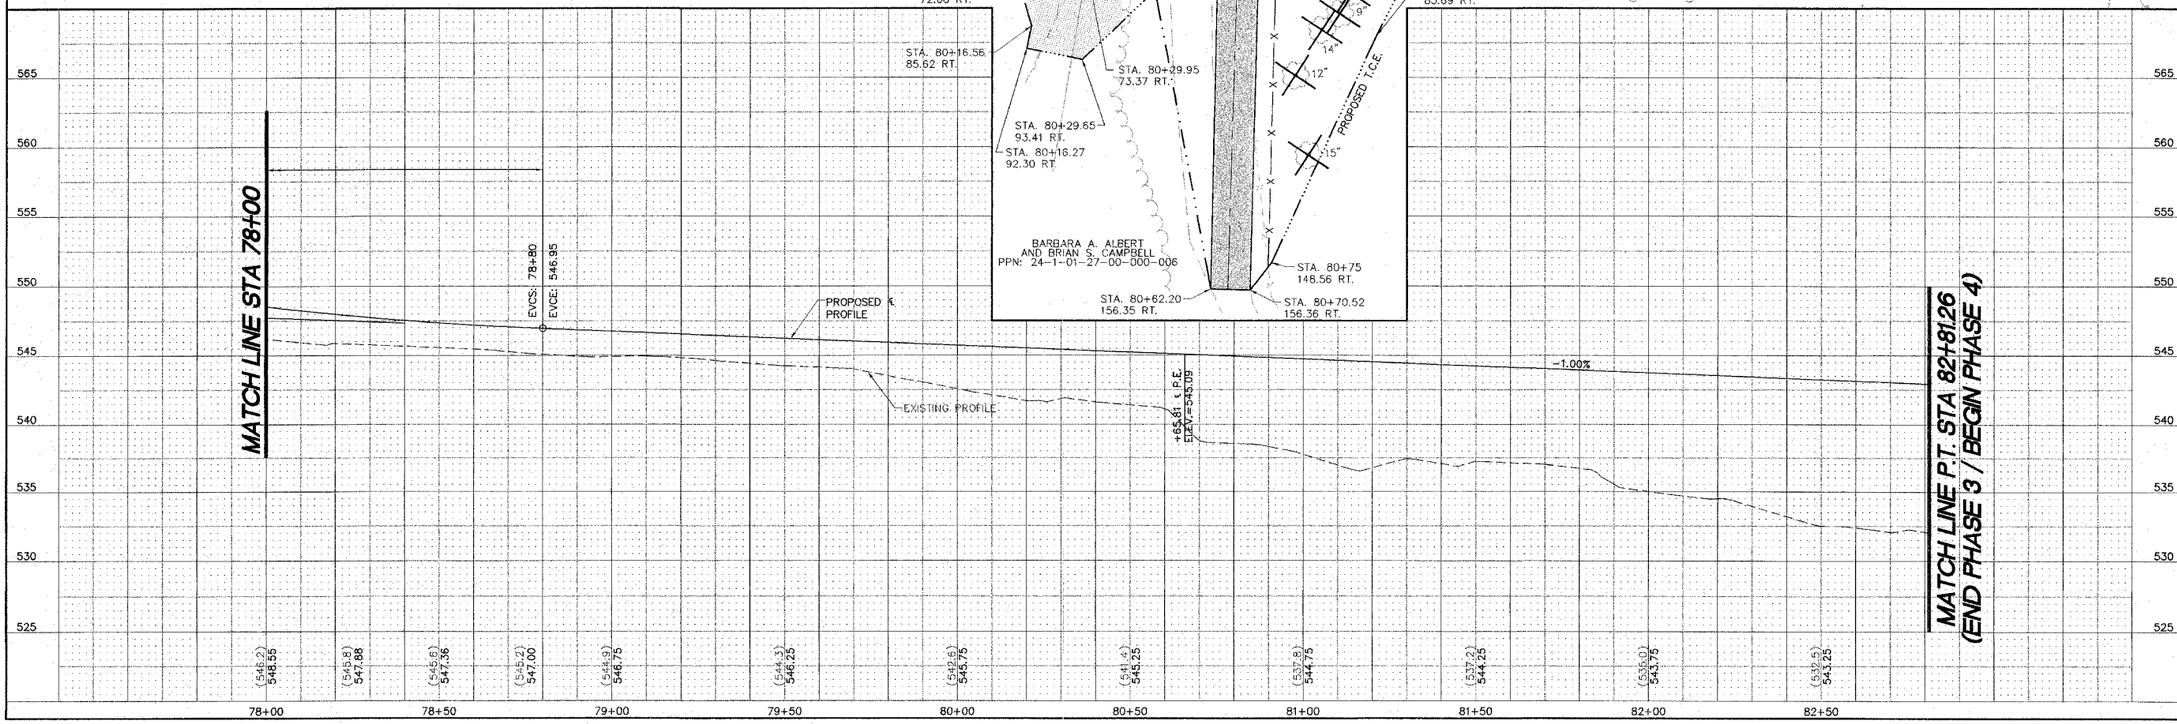

CONTRACT 97343

REVISIONS

SMS ENGINEERS
Sheppard, Morgan & Schwaab, Inc.
CONSULTING ENGINEERS AND LAND SURVEYORS
215 Market Street, P.O. Box E, Alton, IL 62002 618/462-5755 E-mail: mail@smsengineers.com
10 Central Industrial Drive, Granite City, IL 62040 618/877-8700 E-mail: mail@smsengineers.com

PIERCE LANE IMP. (PHASE 3 AND 4)-GODFREY, ILLINOIS
FAU ROUTE 8985
05-00001-03-PV (PHASE 3) / 06-00001-04-BR (PHASE 4)
PLAN AND PROFILE - PAVING PLAN

DWG. NO.	PRC PH3 ROAD PP.DWG
REF. BK.	PG.
JOB NO.	436613
DSN. BY:	SJW/DDT
DWN. BY:	BCS
CHK. BY:	SJW
DATE:	FEBRUARY, 2008
SCALE:	HORIZ. 1"=20' VERT. 1"=5'
SHEET	7 OF 61