CONTRACT 97343

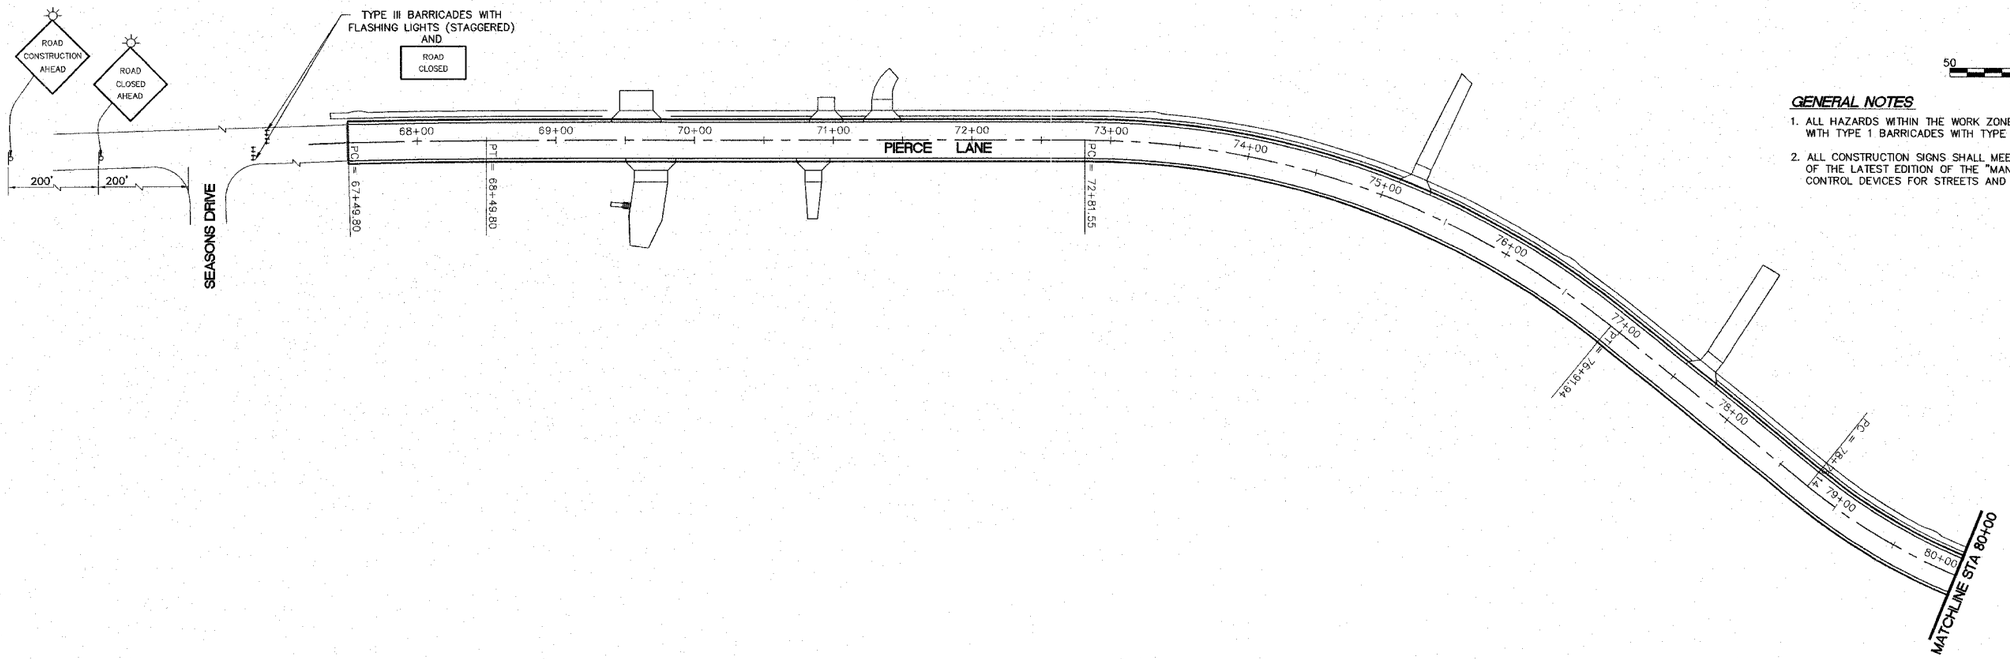


## GENERAL NOTES

1. ALL HAZARDS WITHIN THE WORK ZONE SHALL BE PROTECTED WITH TYPE 1 BARRICADES WITH TYPE A FLASHING LIGHTS
2. ALL CONSTRUCTION SIGNS SHALL MEET THE REQUIREMENTS OF THE LATEST EDITION OF THE "MANUAL ON UNIFORM TRAFFIC CONTROL DEVICES FOR STREETS AND HIGHWAYS".

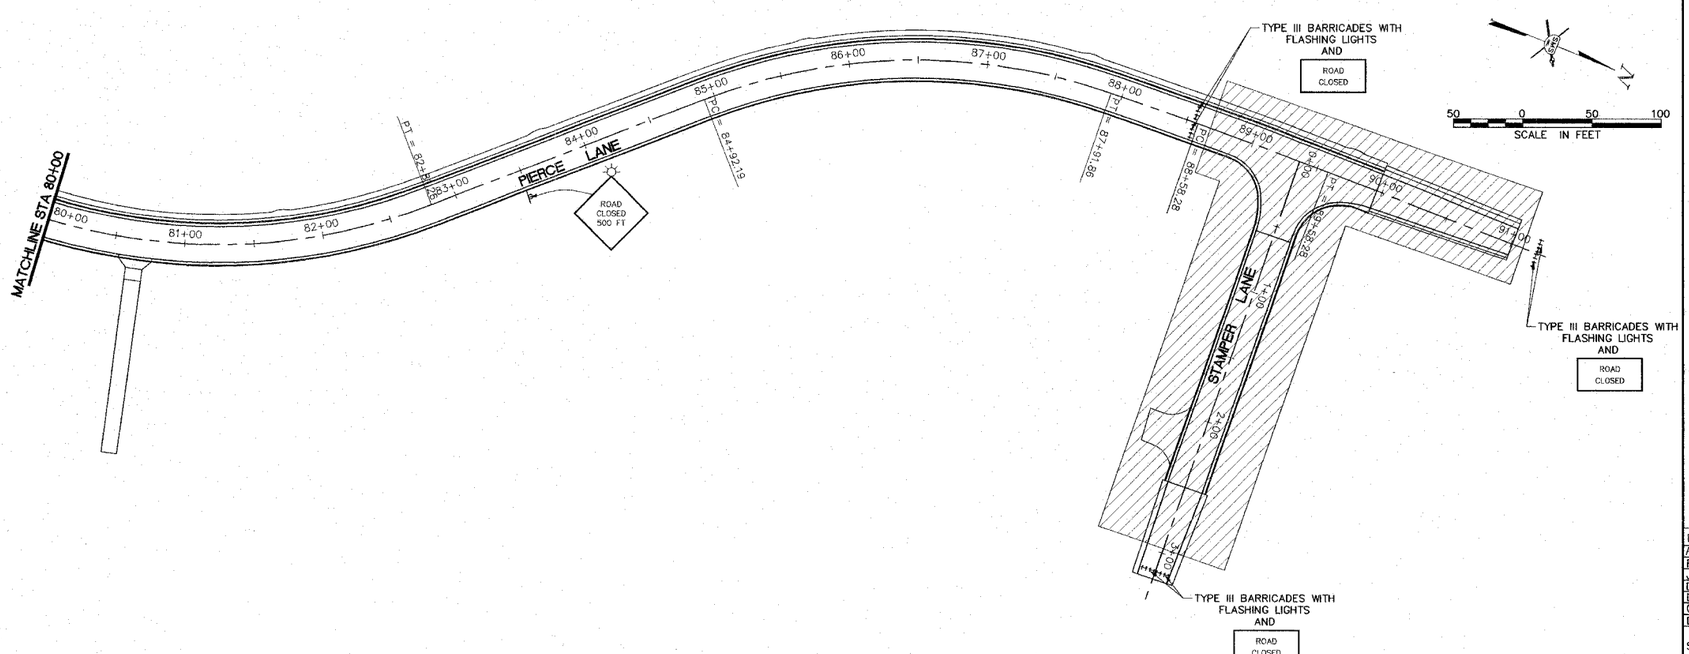


## SYMBOLS

- WORK AREA
- TYPE III BARRICADE WITH FLASHING LIGHTS
- TYPE II BARRICADE WITH FLASHING LIGHTS
- DRUM WITH FLASHING LIGHT
- CONE
- SIGN
- FLASHING LIGHT
- W20-1(0)-48
- R11-2
- W20-3(0)-48
- W20-3(0)-48
- BLACK ARROW ON ORANGE BACKGROUND

REVISIONS


SMS Sheppard, Morgan & Schwaab, Inc.
CONSULTING ENGINEERS AND LAND SURVEYORS
ENGINEERS
215 Market Street, P.O. Box E, Alton, IL 62002 618/462-9755 E-mail: mail@smseng
10 Central Industrial Drive, Granite City, IL 62040 618/877-8700 E-mail: mail@smseng


# PIERCE LANE IMP. (PHASE 3 AND 4)-GODFREY, ILLINOIS
## FAU ROUTE 8985
## 05-00001-03-PV (PHASE 3) / 06-00001-04-BR (PHASE 4)
## TRAFFIC CONTROL PLAN - STAGE 1 CONSTRUCTION

| | |
|---|---|
| DWG. NO. | PRC PH3 PAVT_MARK.DWG |
| REF. BK. | PG. |
| JOB NO. | 436613 |
| DSN. BY: | SJW/ODT |
| DWN. BY: | BCS |
| CHK. BY: | SJW |
| DATE: | FEBRUARY, 2008 |
| SCALE: | 1"=50' |
| SHEET | 22 OF 61 |


stamp (projectdir)GODFREY-PIERCE LN PH3 (436613)\dwg\PRC PH3 TRAFFIC CONTROL.dwg, 4/14/2008 9:33:07 AM, bdpetters, 1:50