PIERCE LANE IMP.-GODFREY, ILLINOIS
CONTRACT No. 97343 (F.A.U. ROUTE 8985)
SECTION 05-00001-03-PV (PHASE 3)
SECTION 06-00001-04-BR (PHASE 4)
CROSS SECTIONS

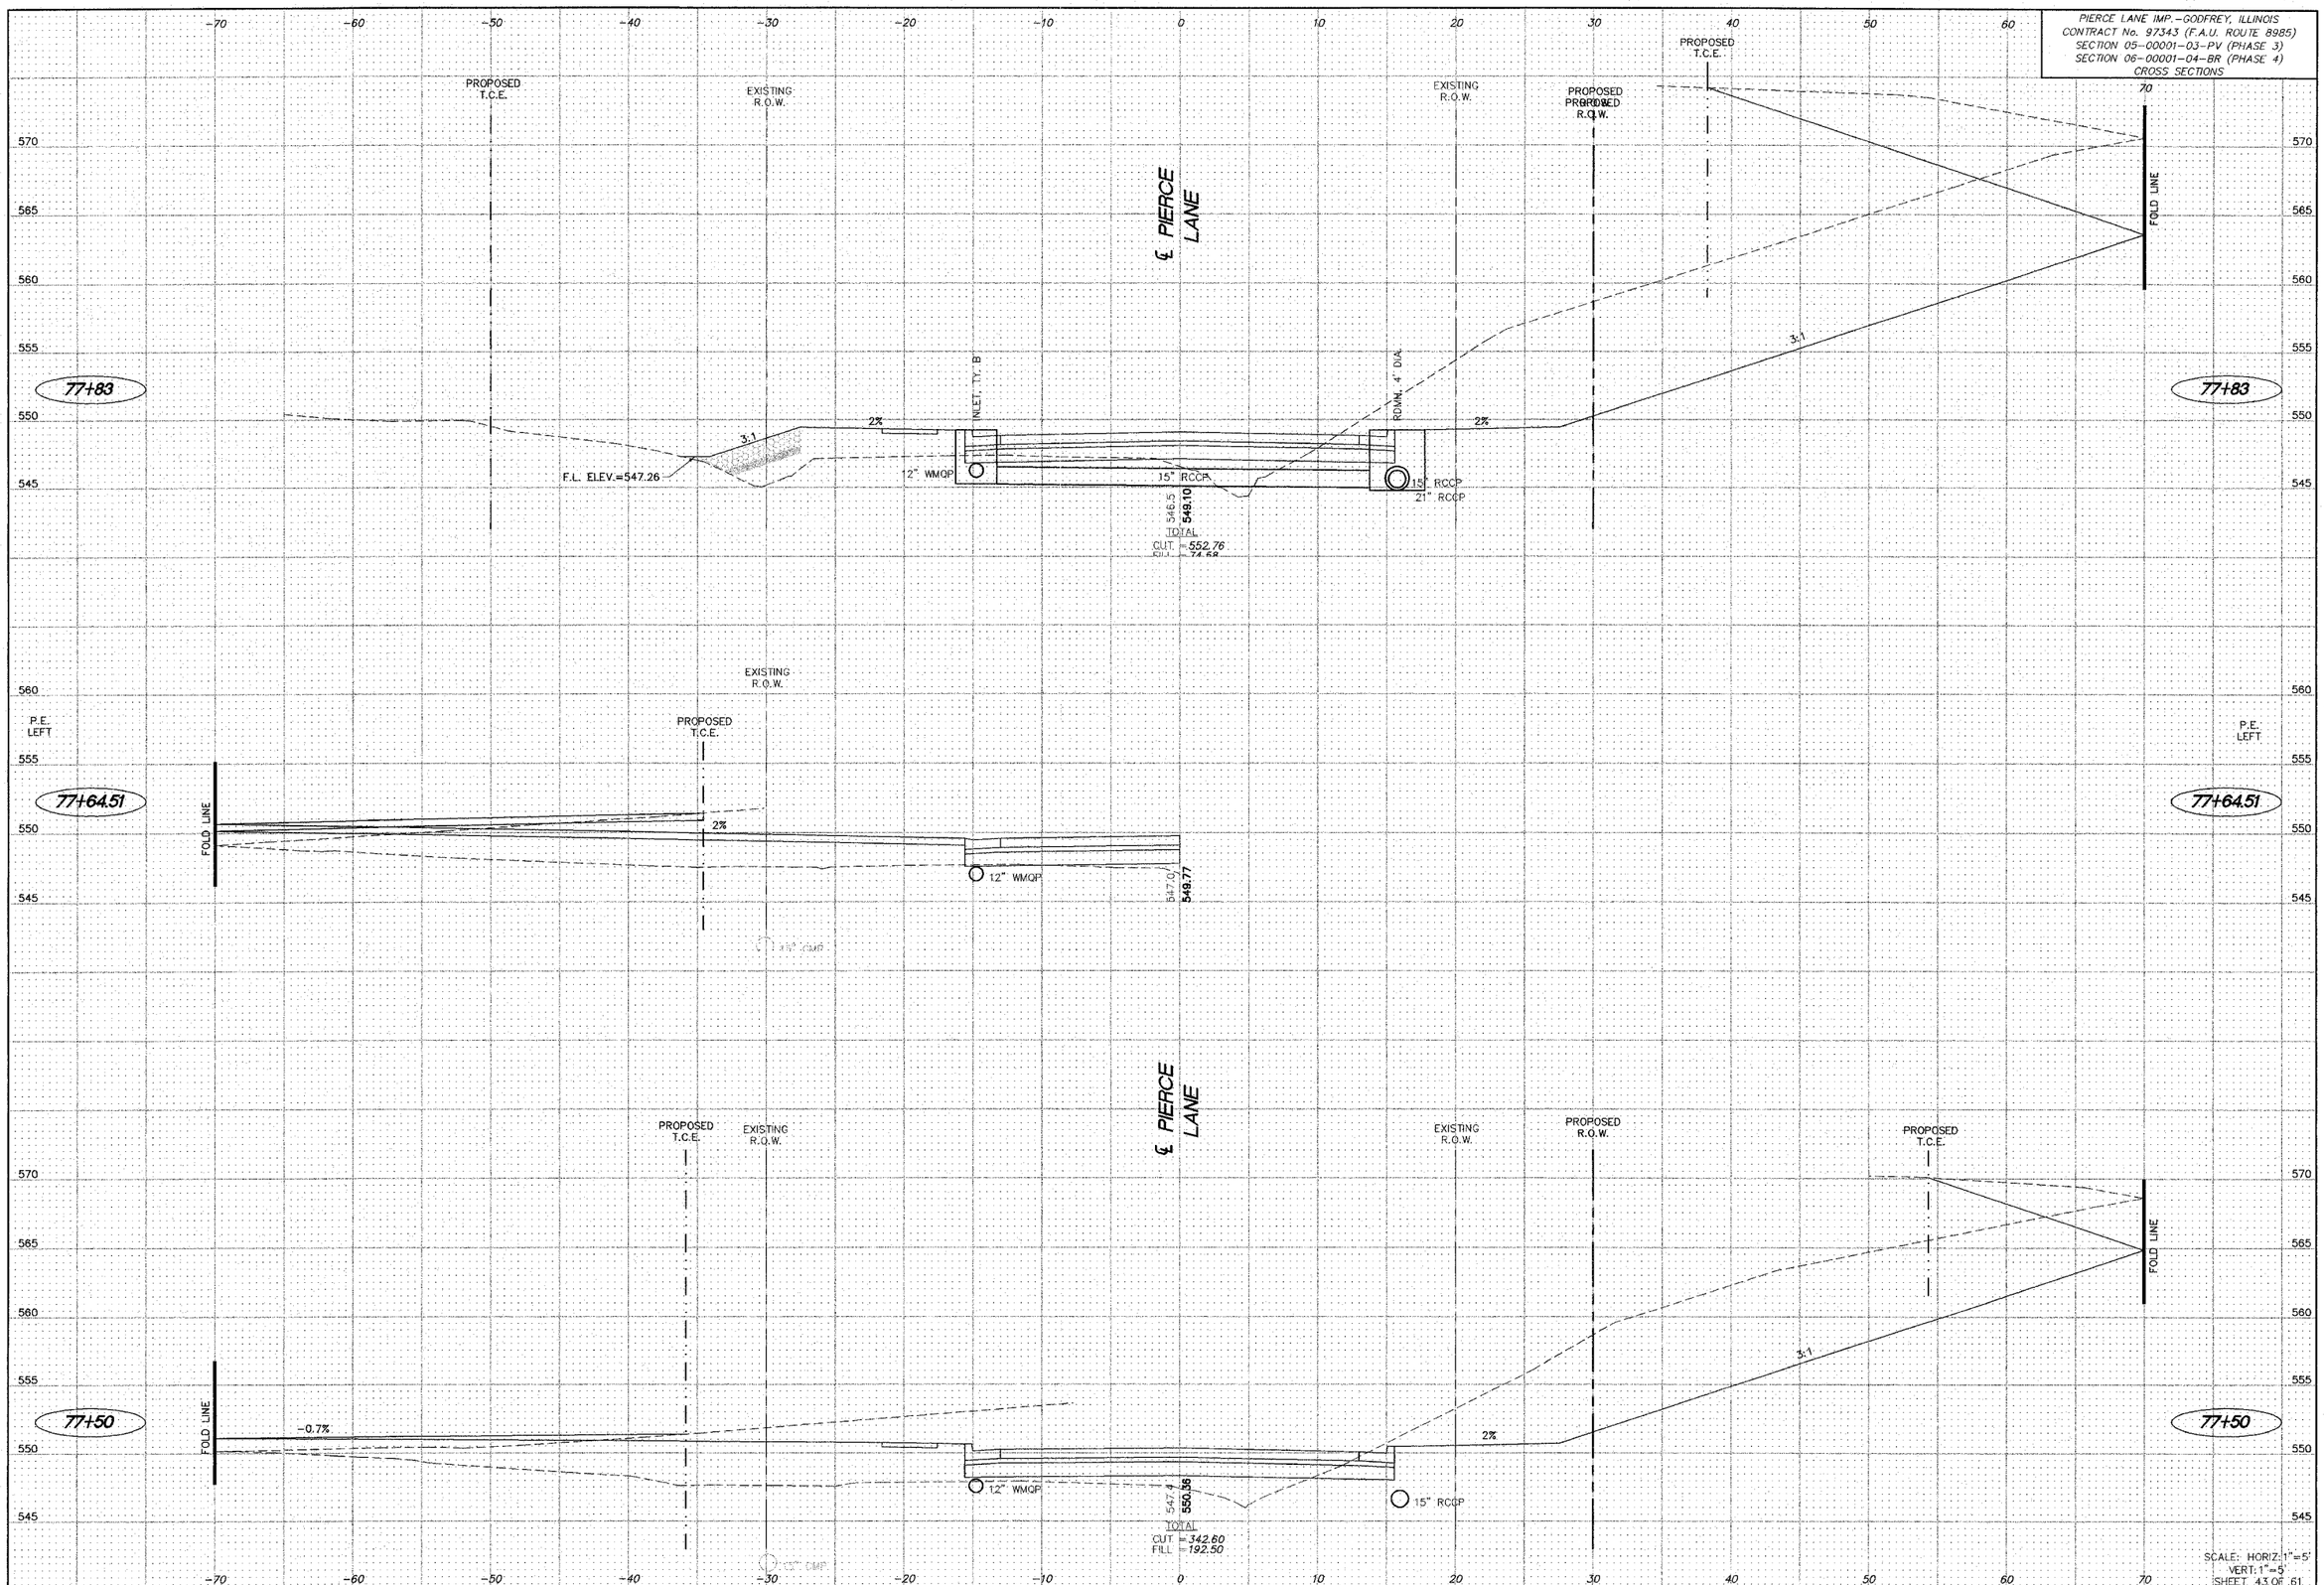

DESIGN FIRM # 184-000992

S:\Land Projects\GODFREY-PIERCE LN PH3 (498813)\dwg\PRC PH3 XSEC.dwg 4/18/2008 3:11:44 PM, bstpelton, 1:5