| FAP ROUTE | SECTION | COUNTY | TOTAL SHEETS | SHEET NO |
|---|---|---|---|---|
| 9392 | 05-00024-00-PV | MADISON | 81 | 42 |
| STA. 10+00 | | TO STA. 15+00 | | |
| PAVEMENT MARKING & SIGNAGE | | | | |
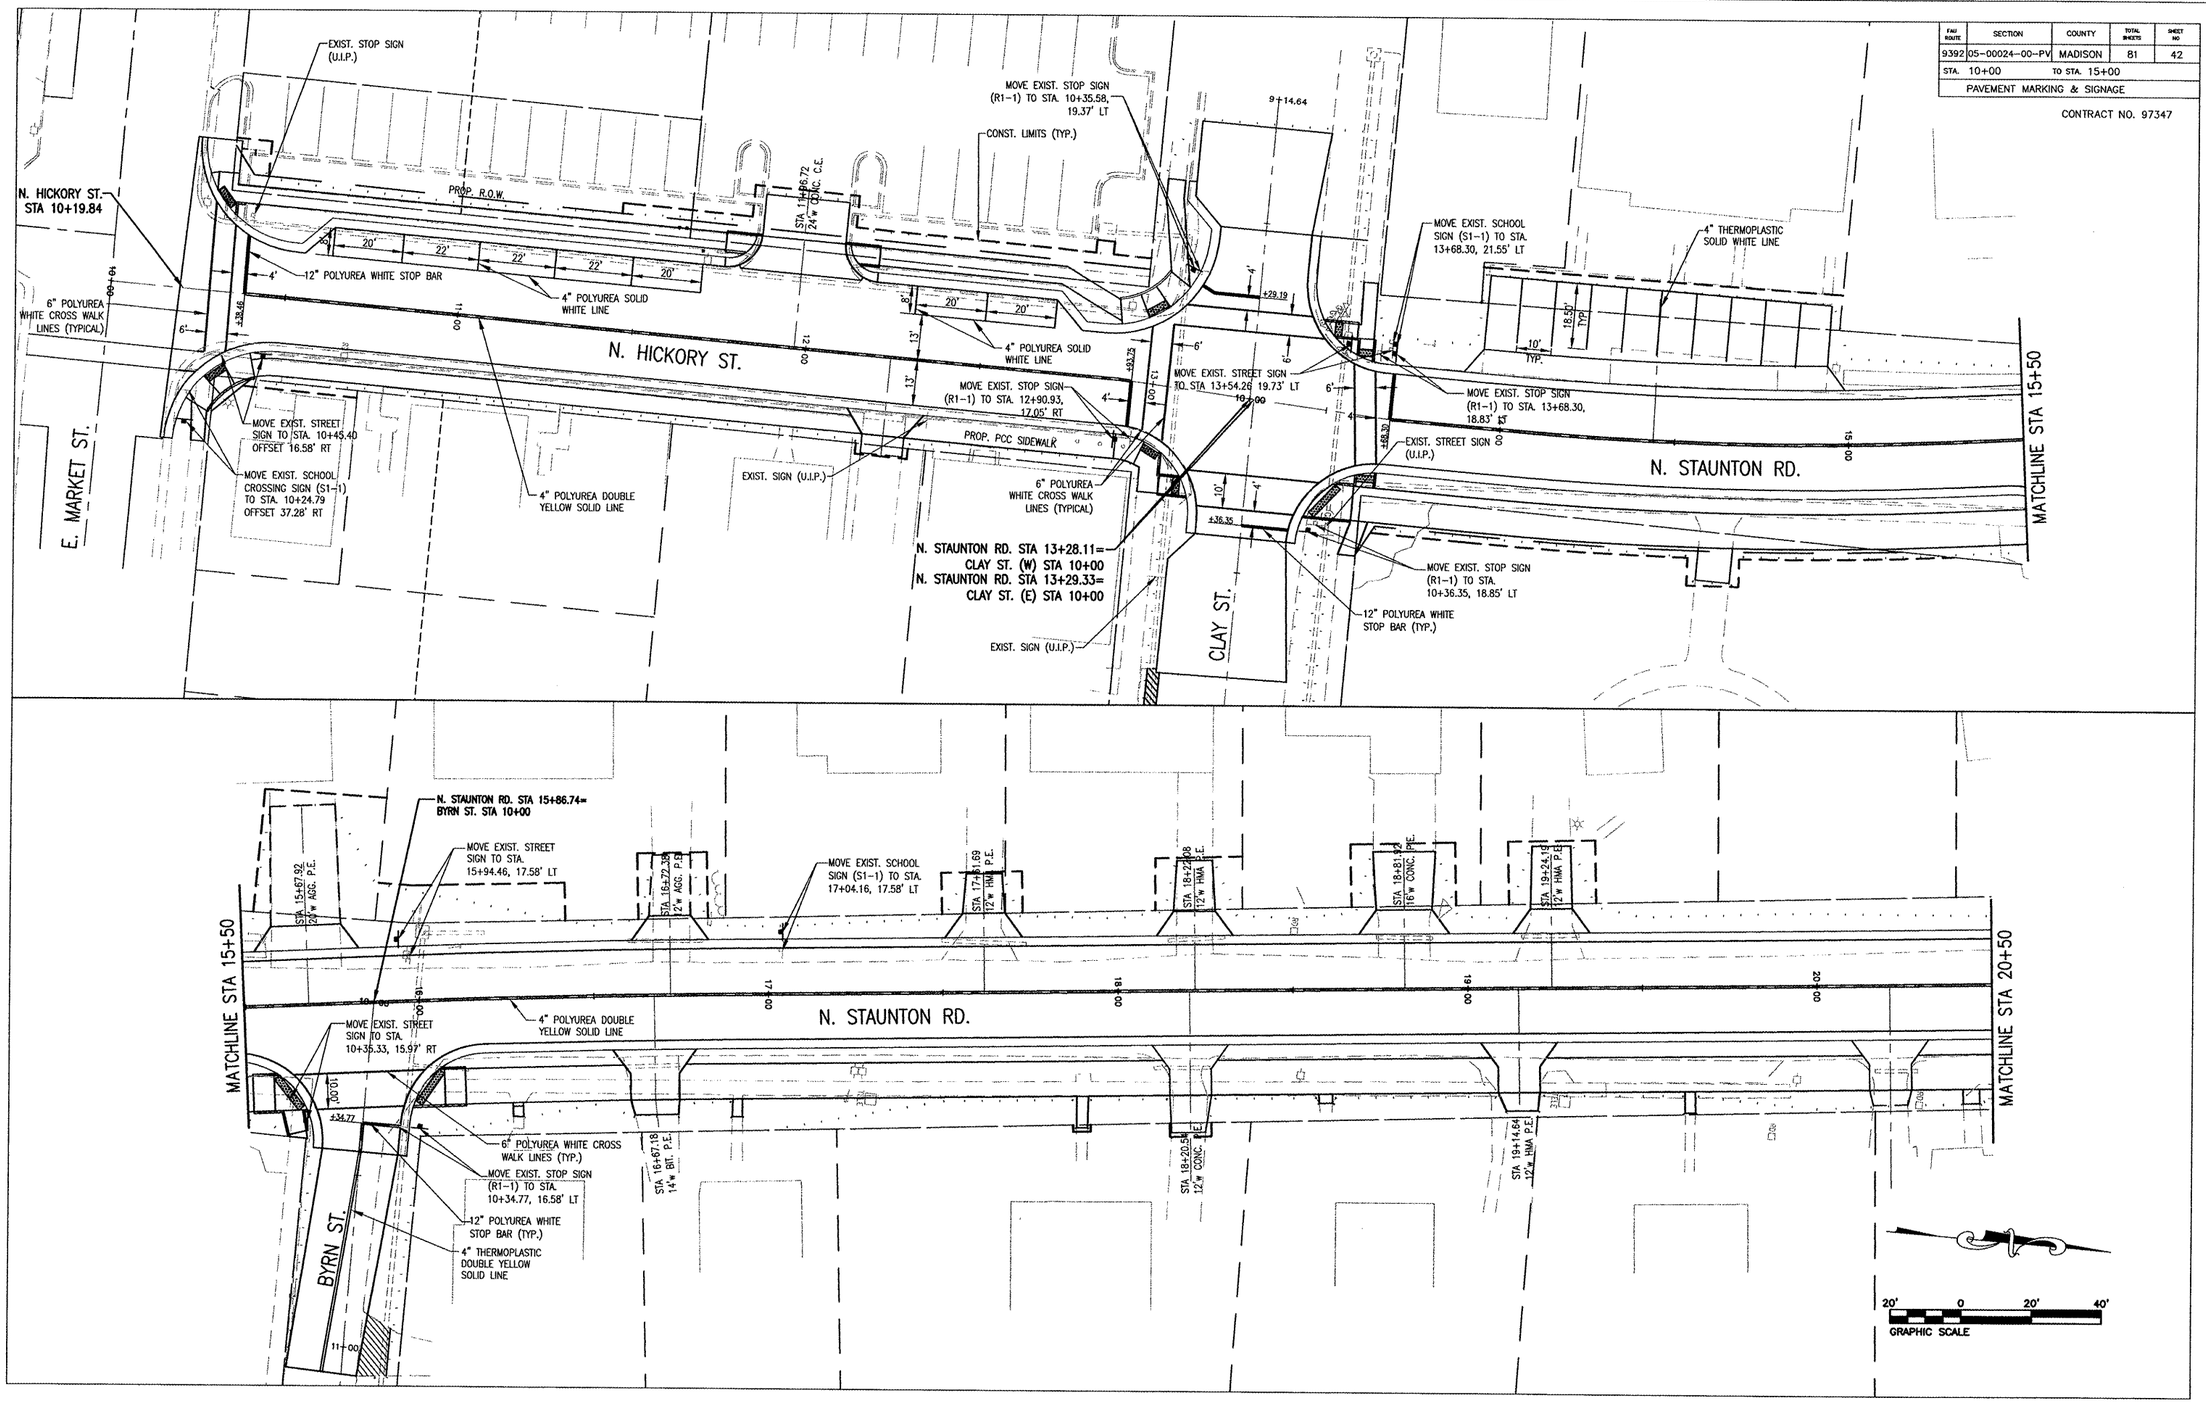
CONTRACT NO. 97347