FAU ROUTE	SECTION	COUNTY	TOTAL SHEETS	SHEET NO
9392	05-00024-00-PV	MADISON	81	44
STA. 31+50		TO STA. 36+47.87		
PAVEMENT MARKING & SIGNAGE				
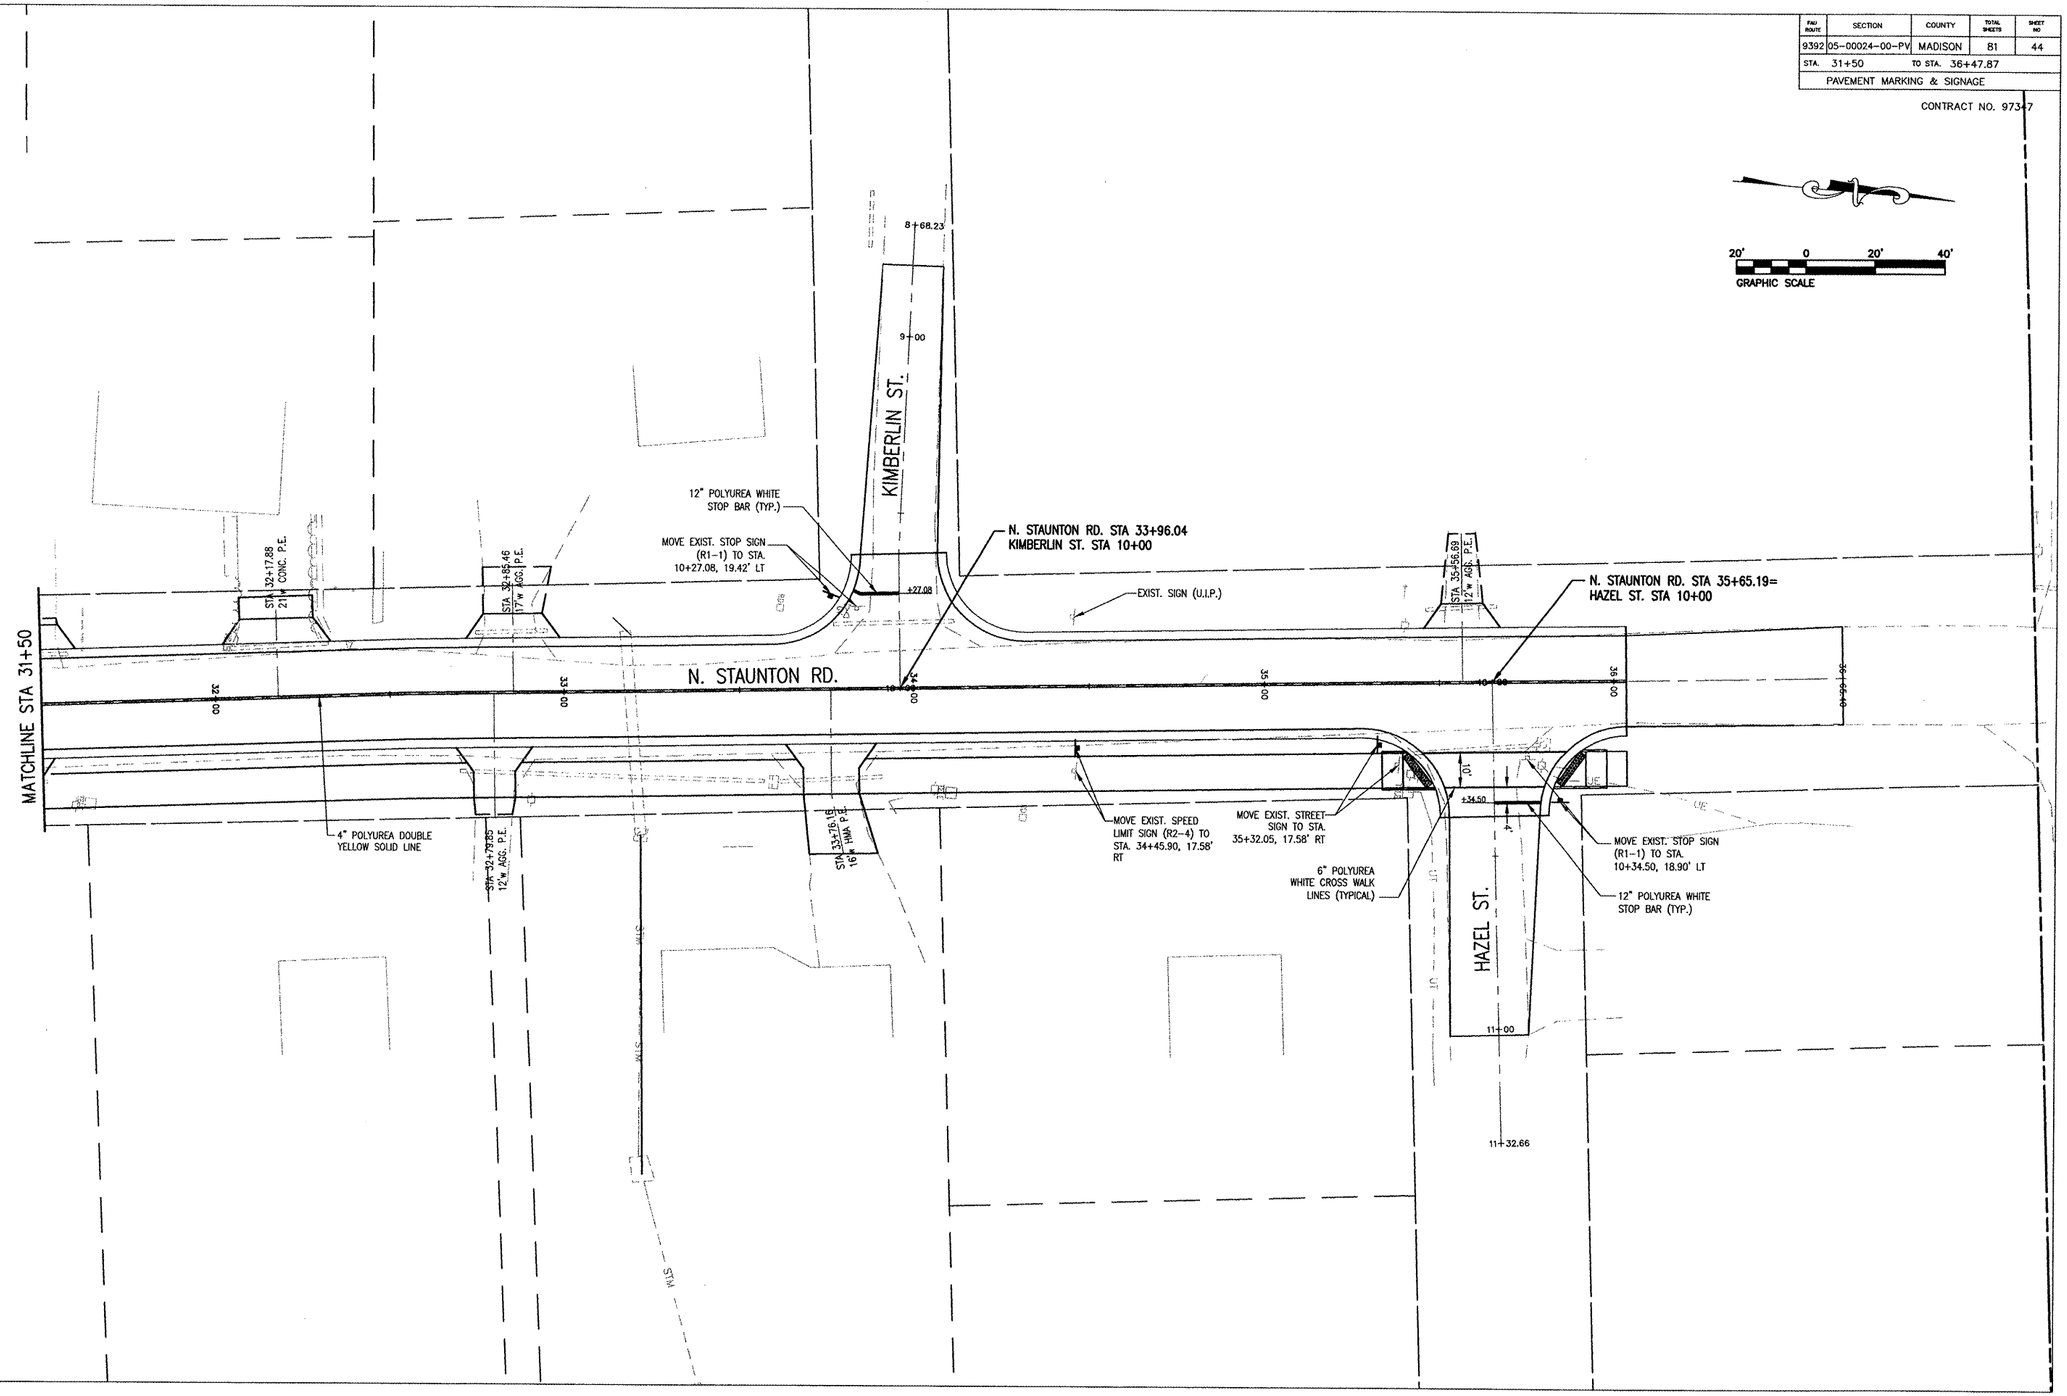
CONTRACT NO. 97347